F.A.U. RTE.	SECTION	COUNTY	TOTAL SHEETS	SHEET NO.
•	09-00083-00-RS	COOK	17	10
STA.	TO STA.			
FED. ROAD DIST. NO C-91-773-09	ILLINOIS	FED AID PROJECT ARA-9003(386)		

• FAU 3557 BURLINGTON AVENUE
CONTRACT NO. 63332

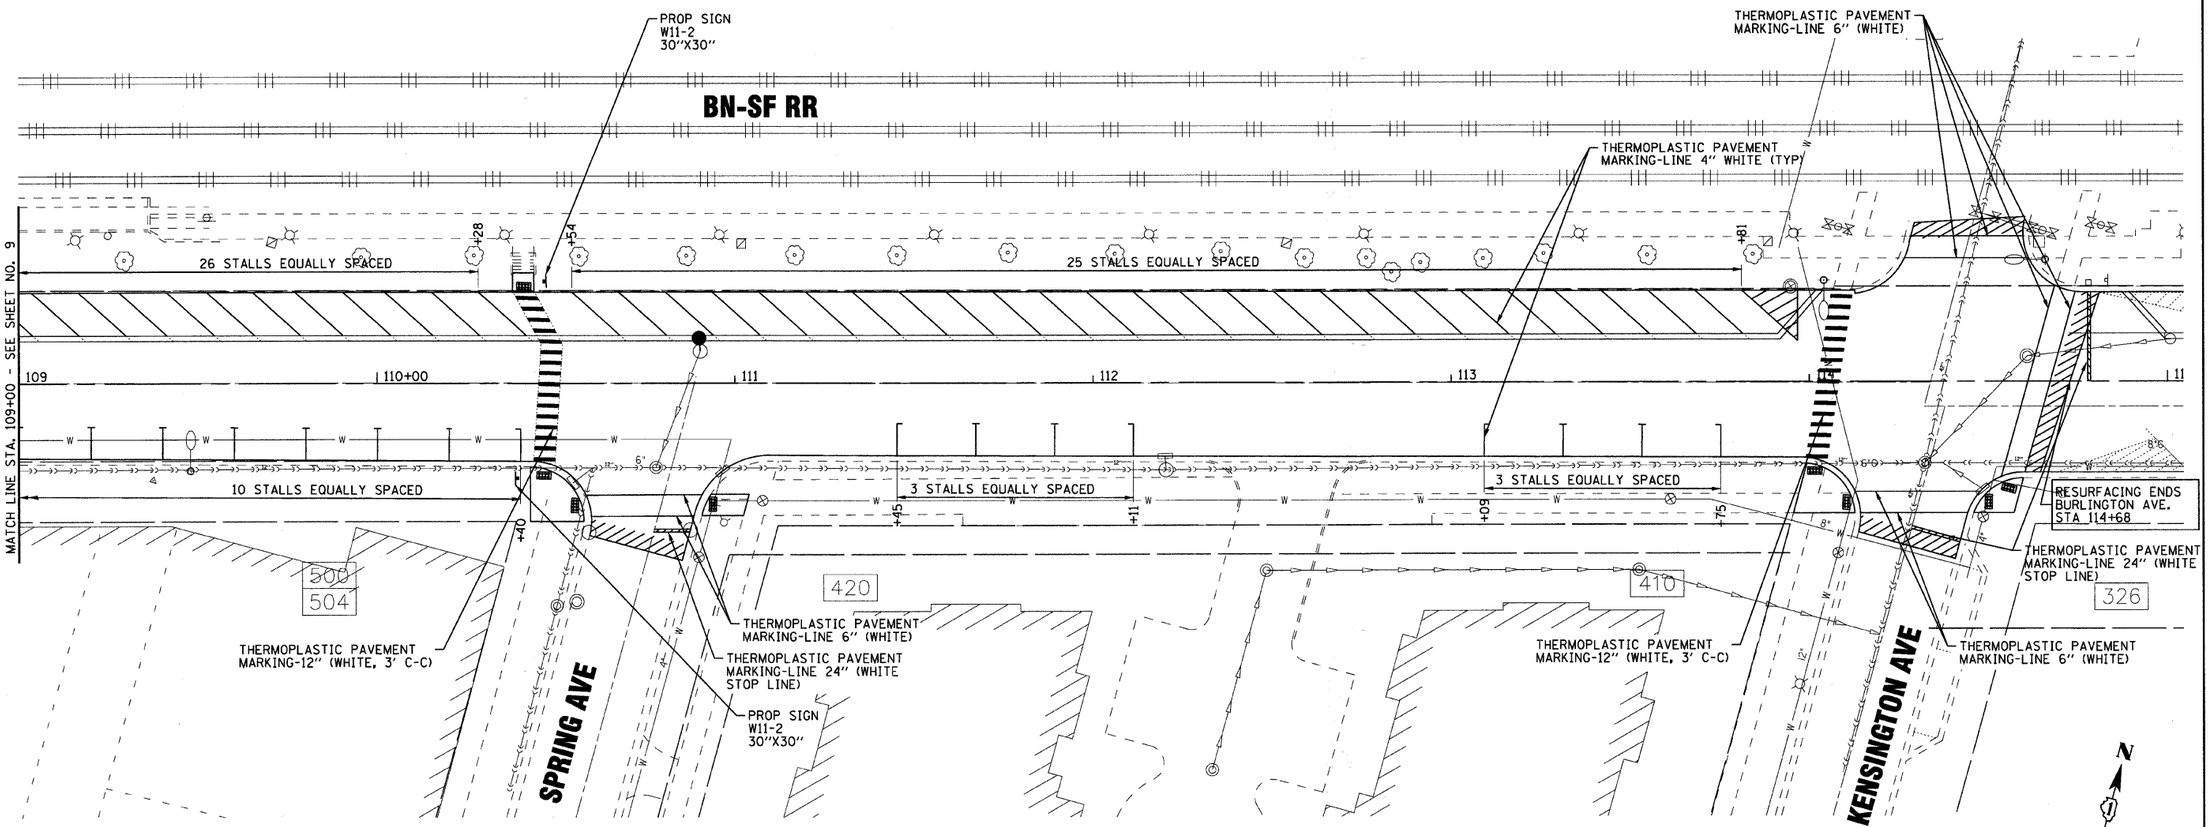

BURLINGTON AVE

COPYRIGHT © 2009, BY BAXTER & WOODMAN, INC.
STATE OF ILLINOIS - PROFESSIONAL DESIGN FIRM
LICENSE NOS. - BM - 0002, ES - 0001
...\plotfiles\PTP22x34.ctb
\\Corpbxwsvd01\Projects\Mokena\LAGRV\090347-Burlingt\APP\CADD-SURVEY\DRAWINGS\DGNS\090347-pm02.SHT
10/26/2009 2:16:00 PM
488cdc

DESIGNED	JGH/CAC	REVISED	PER IDOT 10-2-09
DRAWN	BCD	REVISED	-
CHECKED	NJP	REVISED	-
DATE	07-20-09	FILE	090347-pm02.SHT

VILLAGE OF LA GRANGE, ILLINOIS
FAU 3557 BURLINGTON AVENUE RESURFACING
SECTION 09-00083-00-RS

PAVEMENT MARKING PLAN

SCALE: 1"=20' STA. 109+00 TO STA. 115+00

F.A. RTE.	SECTION	COUNTY	TOTAL SHEETS	SHEET NO.
•	09-00083-00-RS	COOK	17	10
		CONTRACT NO. 63332		
FED. ROAD DIST. NO.	ILLINOIS	FED. AID PROJECT		