F.A.U. RTE.	SECTION	COUNTY	TOTAL SHEETS	SHEET NO.
•	09-00083-00-RS	COOK	17	11
STA.	TO STA.			
FED. ROAD DIST. NO C-91-773-09	ILLINOIS	FED AID PROJECT ARA-9003(386)		

• FAU 3557 BURLINGTON AVENUE
CONTRACT NO. 63332

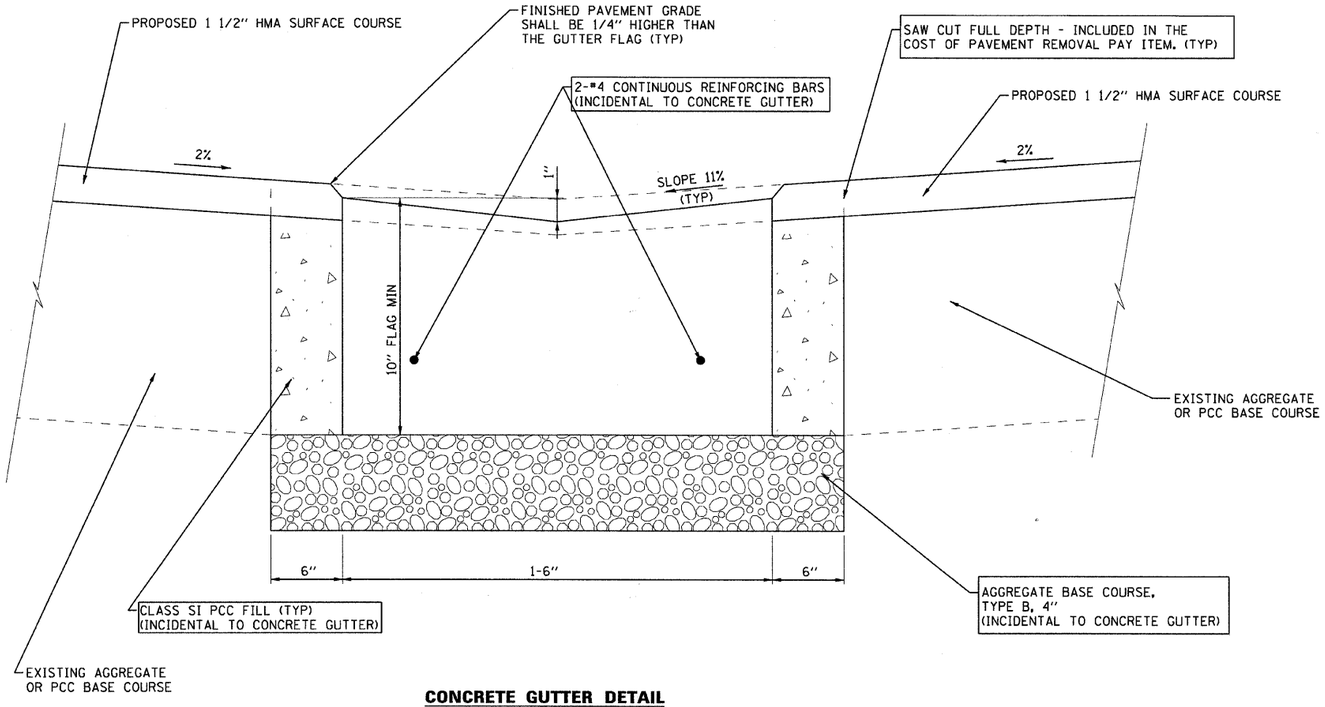

CONCRETE GUTTER DETAIL

COPYRIGHT © 2009, BY BAXTER & WOODMAN, INC.
STATE OF ILLINOIS - PROFESSIONAL DESIGN FIRM
LICENSE NO. - 184-001121 - EXPIRES 4/30/2011
\\corp.baxwood.com\projects\markers\dgrv\090347-burlingpsp\cadd survey\drawings\dgns\090347-curbdet.sht
10/7/2009 2:48:05 PM
...\cadd driver\PDF2234.plt
...\CADD-SURVEY\PLOTS\B&W.tbl

DESIGNED - JGH/CAC	REVISED - PER IDOT 10-2-09	**VILLAGE OF LA GRANGE, ILLINOIS** **FAU 3557 BURLINGTON AVENUE RESURFACING** **SECTION 09-00083-00-RS**	**CONCRETE GUTTER DETAIL**
DRAWN - BCD	REVISED -		SCALE: 1"=10' STA. TO STA.
CHECKED - NJP	REVISED -		
DATE - 07-20-09	FILE - 090347-curbdet.sht		

F.A. RTE.	SECTION	COUNTY	TOTAL SHEETS	SHEET NO.
•	09-00083-00-RS	COOK	17	11
		CONTRACT NO. 63332		
FED. ROAD DIST. NO.	ILLINOIS	FED. AID PROJECT		