TRAFFIC SIGNAL LEGEND

	PROPOSED	EXISTING
CONTROLLER		
SERVICE INSTALLATION		
SIGNAL HEAD		
SIGNAL HEAD WITH BACKPLATE		
SIGNAL HEAD, PEDESTRIAN		
SIGNAL POST		
UNIT DUCT	UD	
COMMON TRENCH	CT	
HANDHOLE		
HEAVY DUTY HANDHOLE		
DOUBLE HANDHOLE		
G.S. CONDUIT IN TRENCH (T) OR PUSHED (P)		
PEDESTRIAN PUSHBUTTON DETECTOR		

	PROPOSED	EXISTING
PEDESTRIAN PUSHBUTTON SIGN		
DETECTOR LOOP		
EMERGENCY VEHICLE LIGHT DETECTOR		
CONFIRMATION BEACON		
SIGNAL HEAD OPTICALLY PROGRAMMED	"P"	"P"
CONDUIT SPLICE		
WOOD POLE		"E"
VIDEO DETECTION ZONE		
IMAGE SENSOR		
DOME PTZ CAMERA		
LUMINAIRE		
LED STREET NAME SIGN		

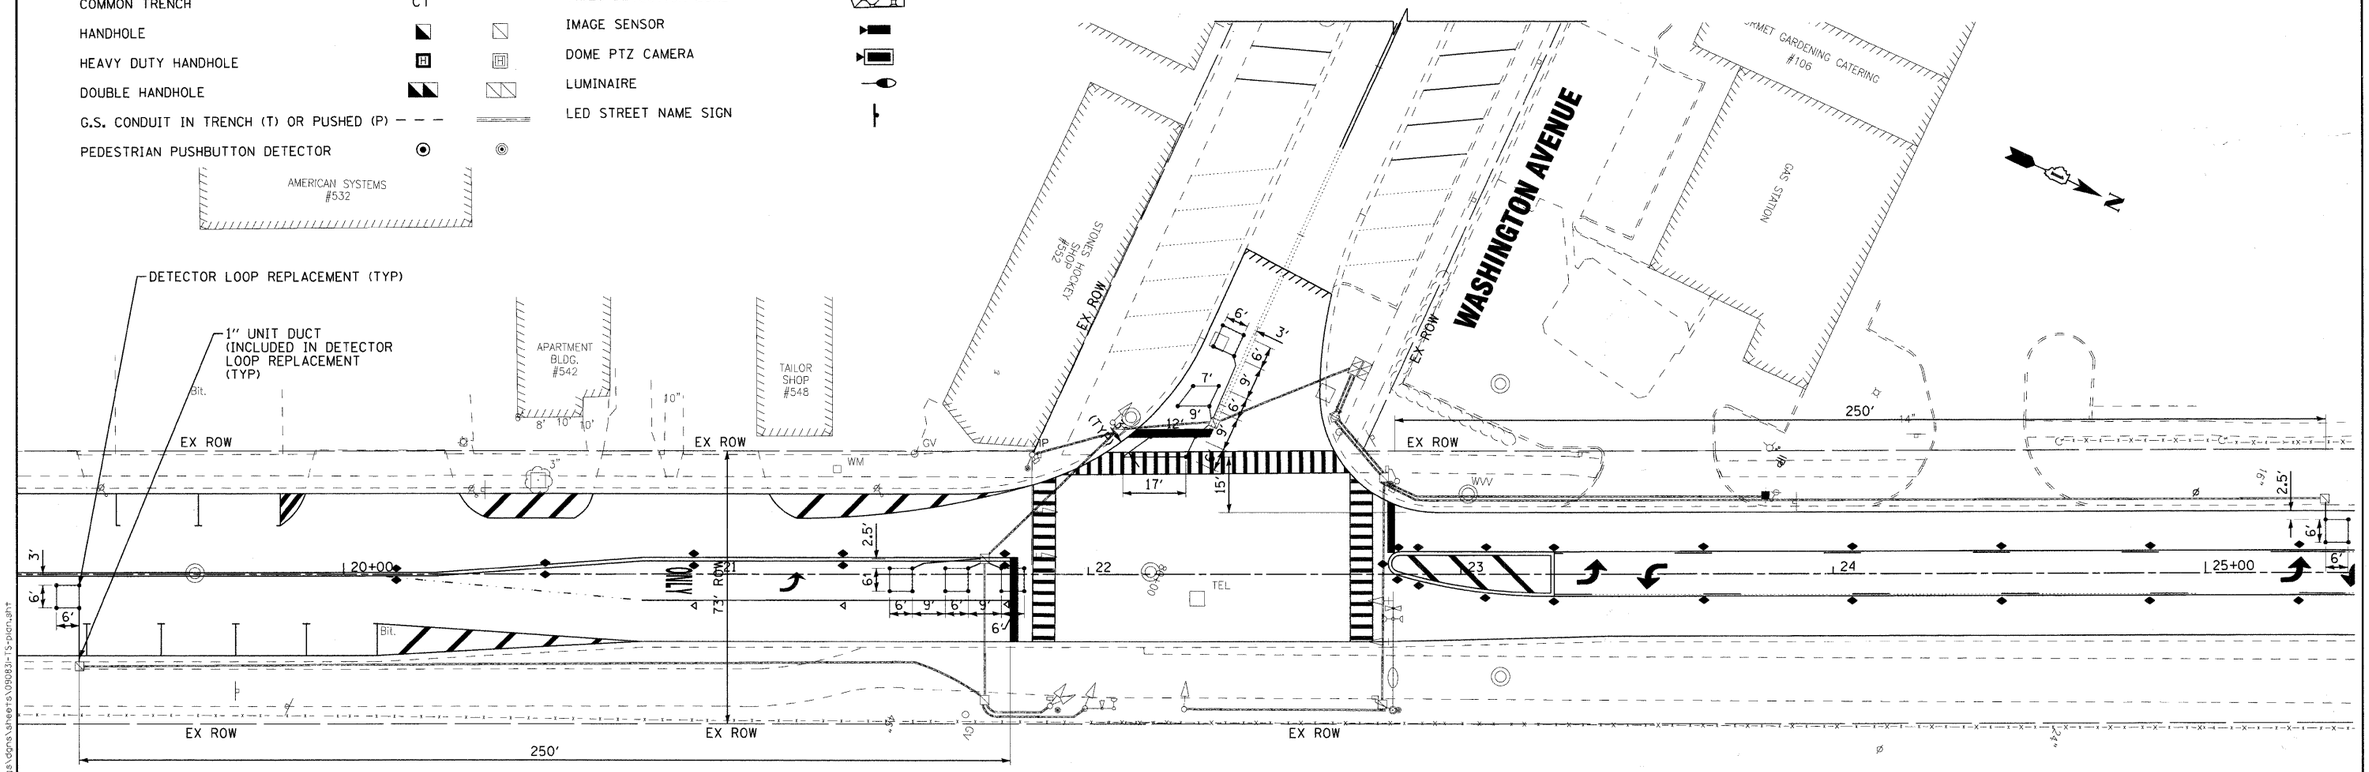

SHERIDAN ROAD

DESIGNED - SLN	REVISED - IDOT REVIEW 10/05/09	CITY OF HIGHWOOD, ILLINOIS SHERIDAN ROAD ARRA (LAPP) RESURFACING	SHERIDAN ROAD AND WASHINGTON AVENUE DETECTOR LOOP REPLACEMENT
DRAWN - KAR	REVISED -		
CHECKED - RWL	REVISED -		
DATE - 08-20-09	FILE - 090831-TS-plan.sht		SCALE: 1" = 20' STA. TO STA.

F.A.U. RTE.	SECTION	COUNTY	TOTAL SHEETS	SHEET NO.
2744	09-00053-00-RS	LAKE	25	15
FED. ROAD DIST. NO. 1 C-91-891-09		CONTRACT NO. 63338		
	ILLINOIS	FED. AID PROJECT ARA-9003(457)		

COPYRIGHT © 2009, BY BAXTER & WOODMAN, INC.
STATE OF ILLINOIS - PROFESSIONAL DESIGN FIRM
LICENSE NO. - 184-001121 - EXPIRES 4/30/2011
418clc 10/15/2009 3:12:33 PM
...\plotdrivers\PDF22x34.plt
...\PLOTS\090831-pen.tbl
i:\hlwdc\090831-sheridan lap\cadd-survey\drawings\dgns\sheets\090831-TS-plan.sht