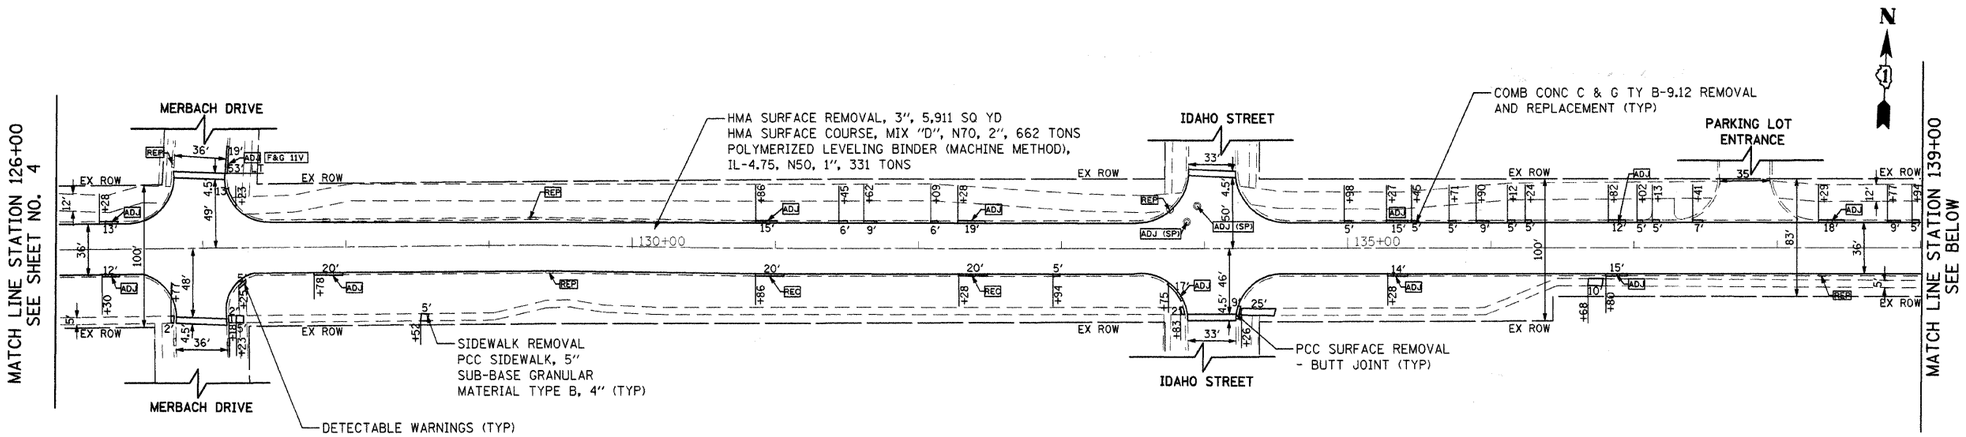

LEGEND

REP	DRAINAGE STRUCTURE REPAIR
ADJ	DRAINAGE STRUCTURE TO BE ADJUSTED
F&G IIV	NEW FRAME & GRATE, TYPE IIV
REC	DRAINAGE STRUCTURE TO BE RECONSTRUCTED
ADJ (SP)	FRAMES AND LIDS TO BE ADJUSTED, SPECIAL

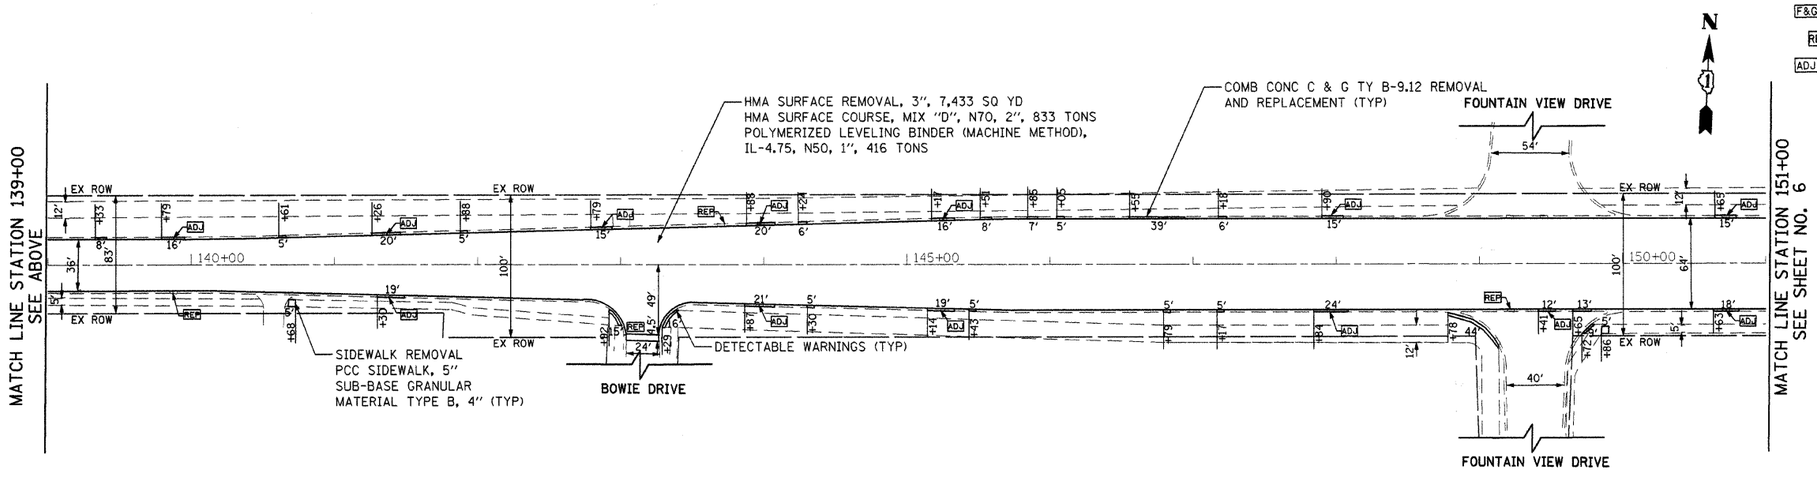

NOTES: 1) CLASS D PATCHES, 9" AS DIRECTED BY ENGINEER

FILE NAME = gt\CH09\0030\Road\Sheets\PP-202.sht	USER NAME = _USER_	DESIGNED - JKM	REVISED -	STATE OF ILLINOIS DEPARTMENT OF TRANSPORTATION	LIES ROAD LAPP IMPROVEMENT PLAN	F.A. RTE.	SECTION	COUNTY	TOTAL SHEETS	SHEET NO.
		DRAWN - JKM	REVISED -			1375	09-00054-00-RS	DUPAGE	19	5
	PLOT SCALE = 50.000 ' / IN.	CHECKED - DWB	REVISED -			CONTRACT NO. 63369				
	PLOT DATE = 10/26/2009	DATE - 10/26/2009	REVISED -		SCALE: $SCALE SHEET NO. 2 OF 3 SHEETS STA. 126+00.00 TO STA. 151+00.00	FED. ROAD DIST. NO.	ILLINOIS	FED. AID PROJECT		