LETTER	STATION	OFFSET	ELEVATIONS
A	958+00.00	12.13	743.27
B	957+89.66	14.09	743.23
C	957+80.11	17.01	743.13
D	957+71.33	21.77	742.87
E	957+63.67	28.17	742.58
F	89+64.20	31.23	742.49
G	89+55.51	26.30	742.42
H	89+46.27	22.50	742.34
I	89+36.62	19.87	742.06
J	89+26.73	18.47	741.77
K	89+21.11	17.23	741.72

FIGURE 1
PAVEMENT ELEVATIONS

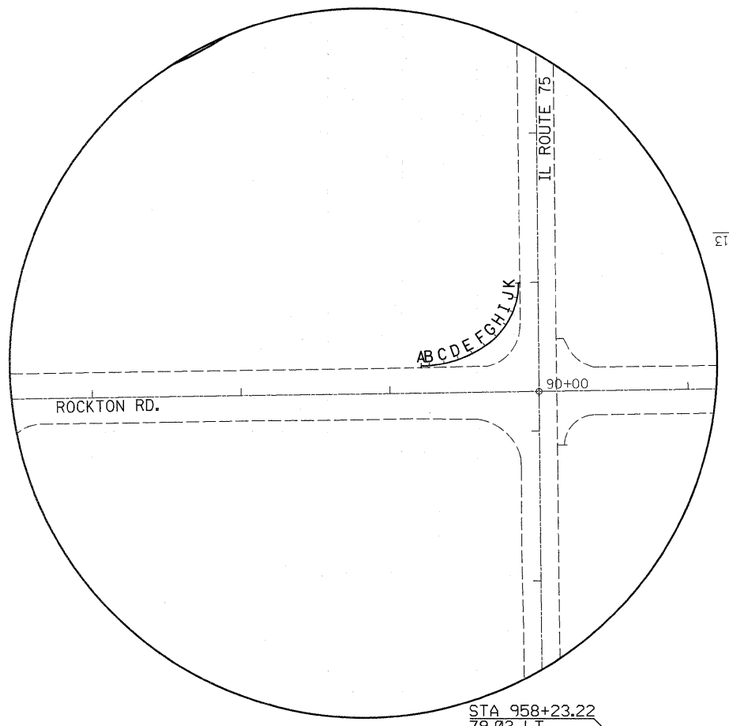

EXIST. CURVE A08000200
PI STA. = 965+58.89
Δ = 71° 09' 23" (RT)
D = 13° 24' 17"
R = 427.43'
T = 305.76'
L = 530.83'
E = 98.11'
e = -----
T.R. = -----
S.E. RUN = -----
P.C. STA. = 962+53.13
P.T. STA. = 967+83.96

FIGURE 2
PARVEMENT MARKING DETAILS
SEE DISTRICT STANDARD .

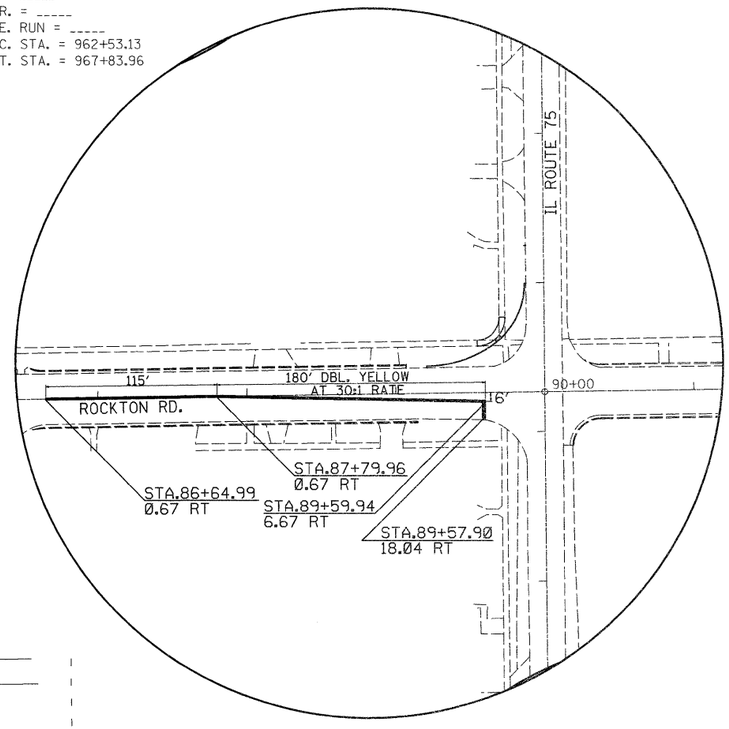

N

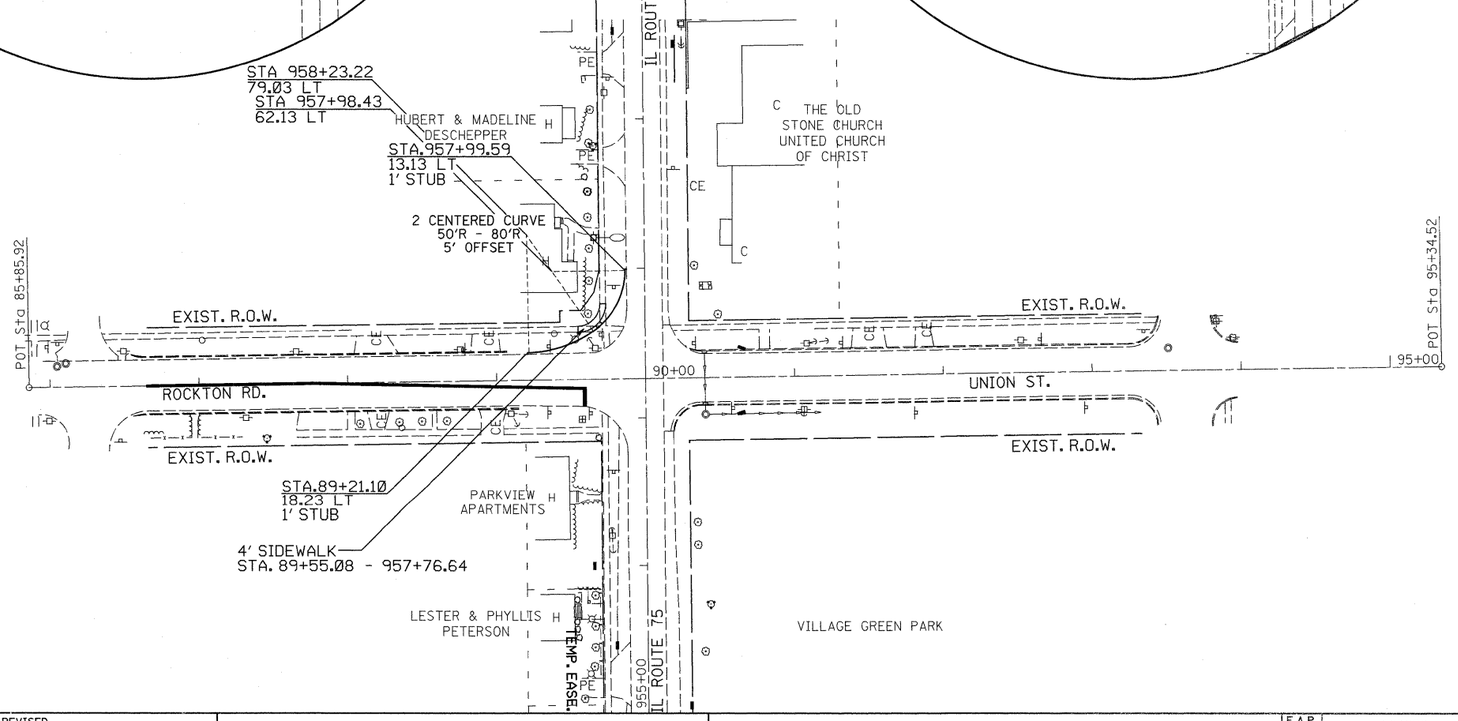

FILE NAME = c:\pw_work\pwidot\goffjl\d0142204\d04309PavElev.dgn	USER NAME = goffjl	DESIGNED -	REVISED -
		DRAWN -	REVISED -
	PLOT SCALE = 50.0000 ' / IN.	CHECKED -	REVISED -
	PLOT DATE = Fri Oct 09 12:01:48 2009	DATE -	REVISED -

STATE OF ILLINOIS
DEPARTMENT OF TRANSPORTATION

PAVEMENT ELEVATIONS
ROCKTON RD

SCALE: | SHEET NO. OF SHEETS | STA. | TO STA.

F.A.P. RTE.	SECTION	COUNTY	TOTAL SHEETS	SHEET NO.
505	115RS-2	WINNEBAGO	120	39
		CONTRACT NO. 64E89		
		ILLINOIS FED. AID PROJECT		