PLAN
SURVEYED
PLOTTED
DRAWN
CHECKED
R.O.W. CHECKED
CADD FILE NAME
NOTE BOOK
NO.
BY
DATE

PROFILE
SURVEYED
PLOTTED
GRADES CHECKED
R.O.W. CHECKED
STRUCTURE NO(S)/PINS CHKD
NOTE BOOK
NO.
BY
DATE

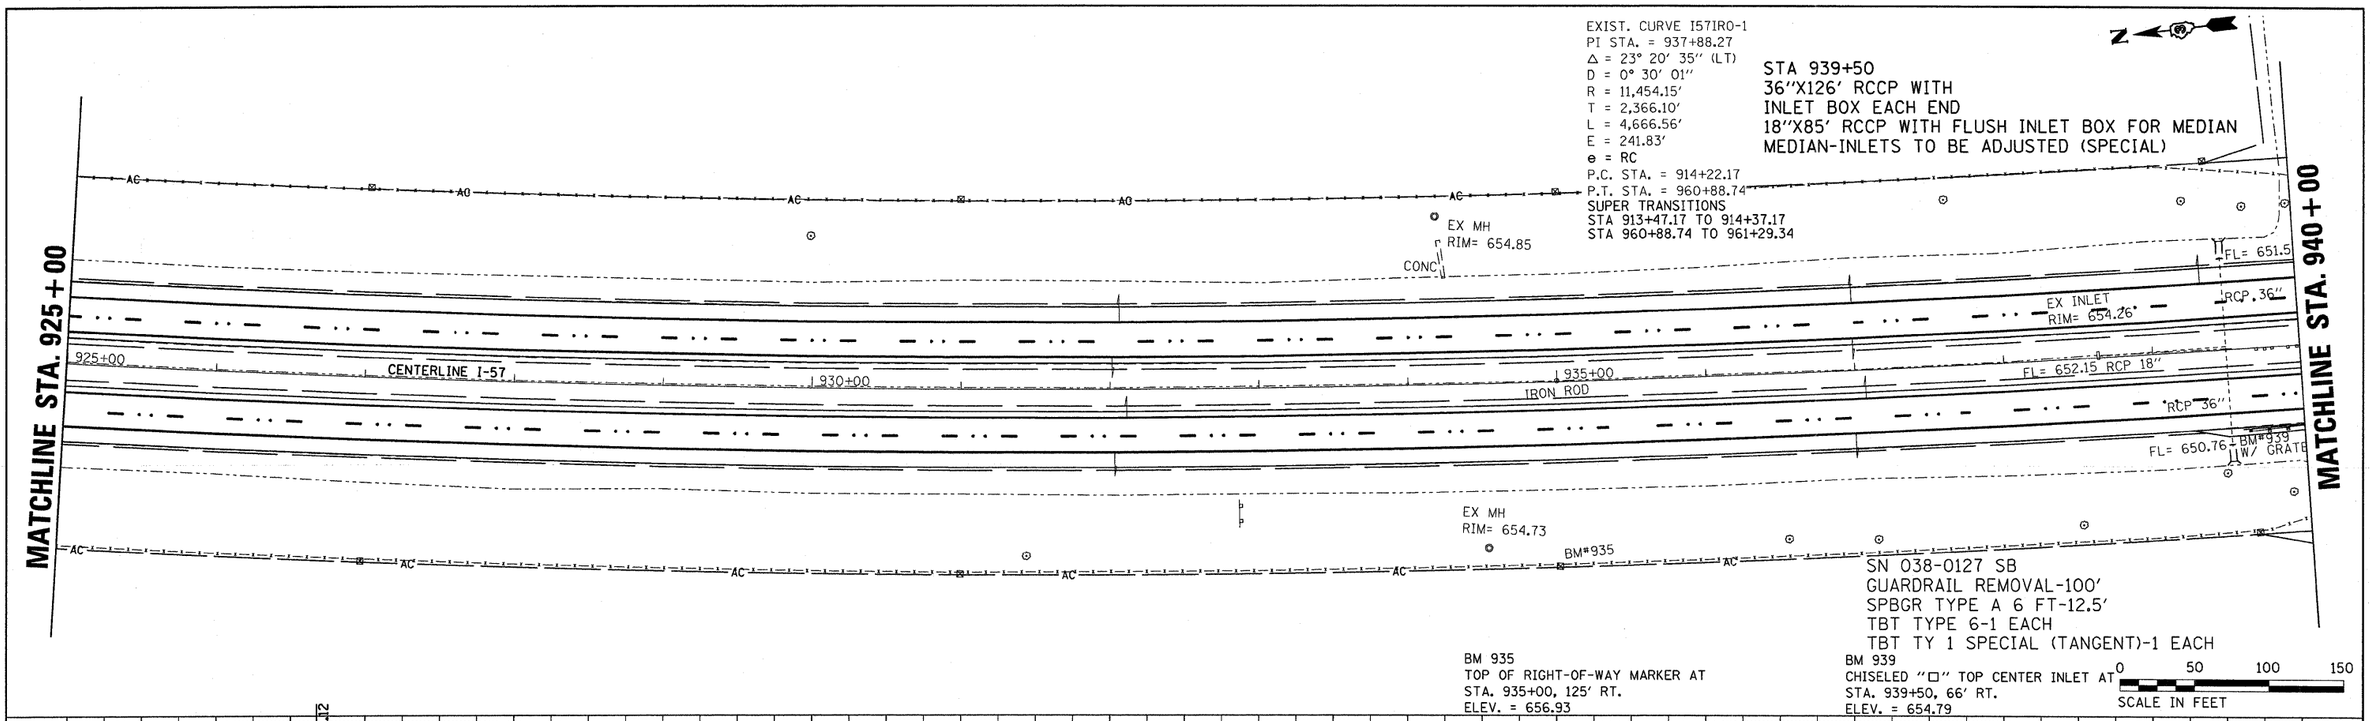

NORTH BOUND

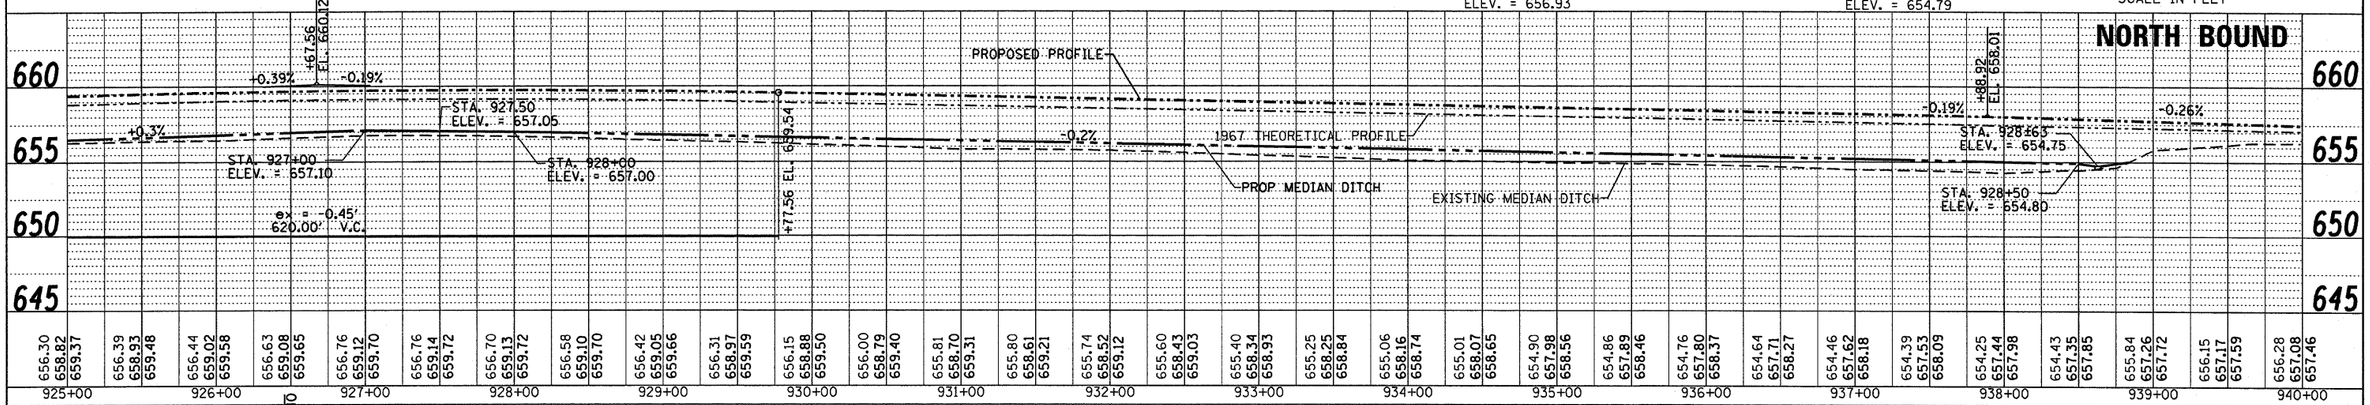

SOUTH BOUND

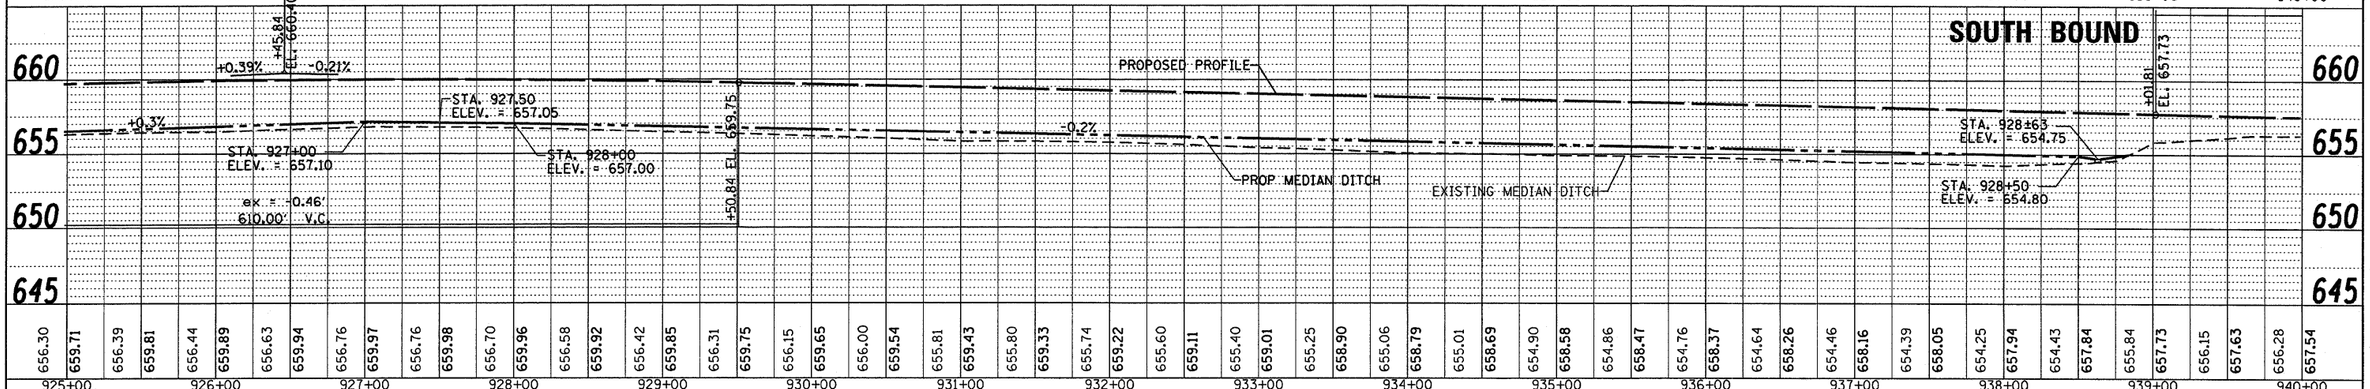

FILE NAME = c:\pw_work\PWIDOT\DUNCANBD\dms383292\ep05105-sht-plnprf-main.dgn	USER NAME = duncanbd	DESIGNED -	REVISED -
		CHECKED -	REVISED -
	PLOT SCALE = 50.0000 ' / IN.	DRAWN -	REVISED -
	PLOT DATE = Oct 21, 2009 - 09:29:20 AM	CHECKED -	REVISED -

STATE OF ILLINOIS
DEPARTMENT OF TRANSPORTATION

PLAN & PROFILE

SCALE: 1=50 | SHEET NO. 2 OF 18 SHEETS | STA. 925+00 TO STA. 940+00

F.A.I. RTE.	SECTION	COUNTY	TOTAL SHEETS	SHEET NO.
57	(38-1,2)RS-2 & I	IROQUOIS	263	23
		CONTRACT NO. 66981		
	ILLINOIS FED. AID PROJECT			