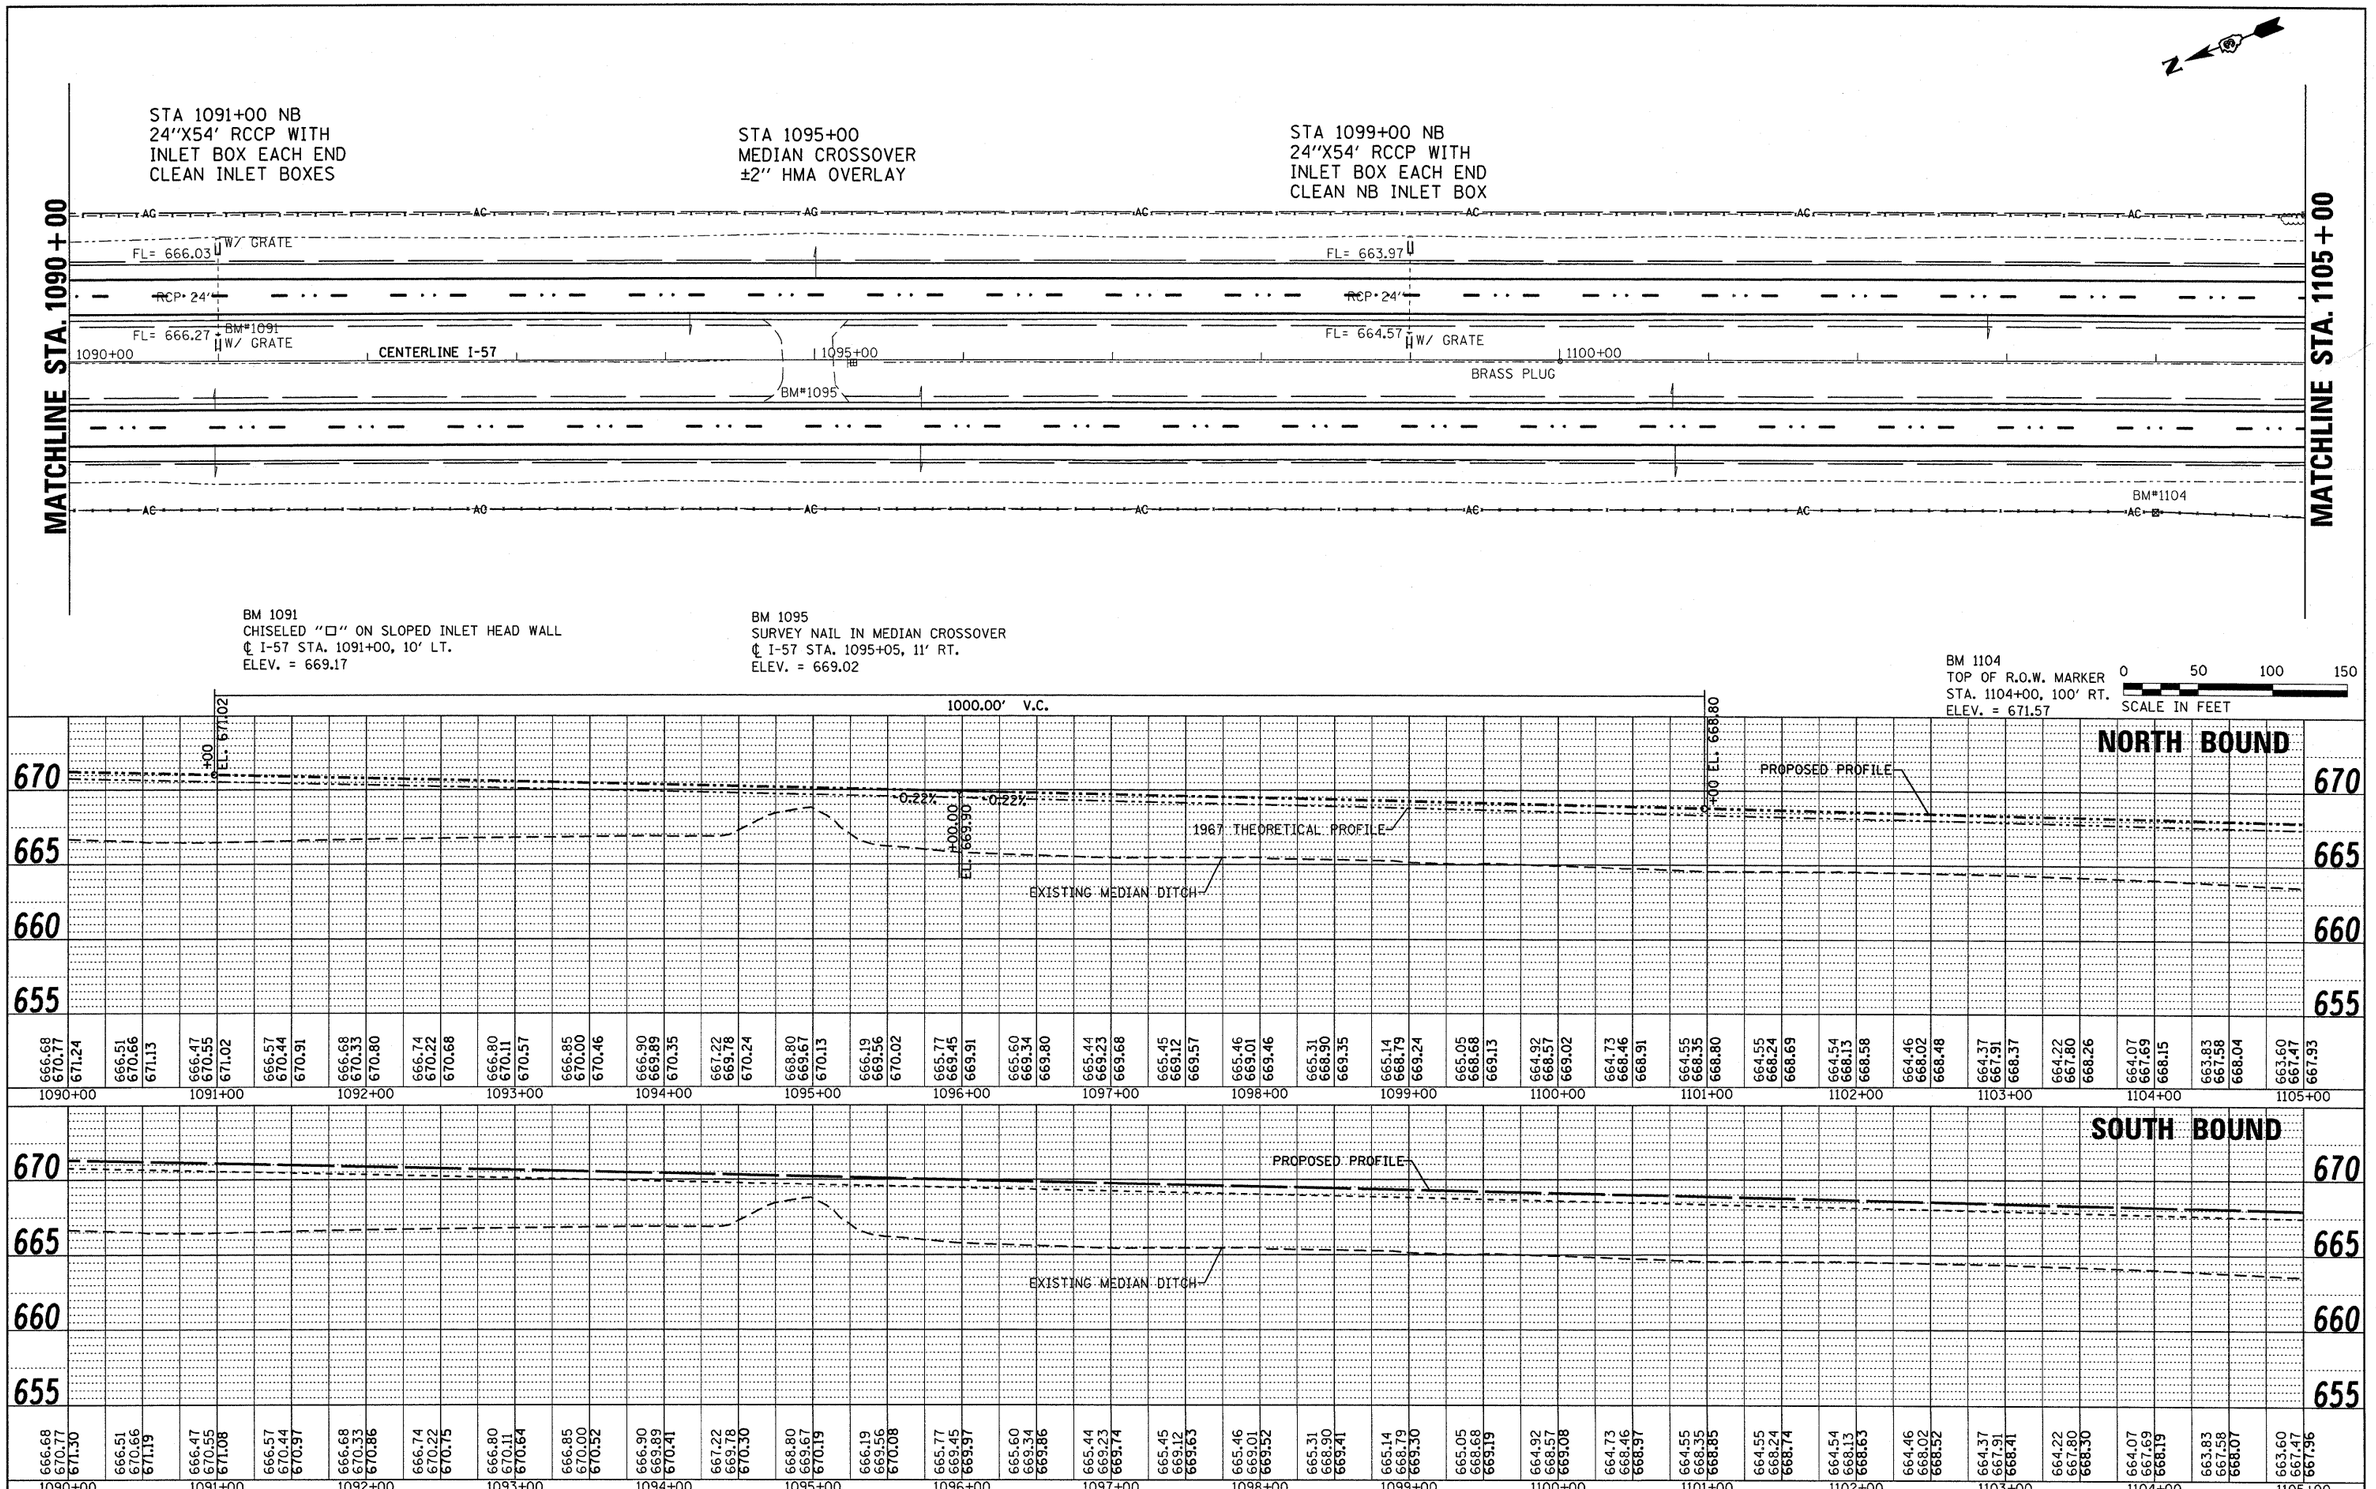

PLAN		BY	DATE
SURVEYED			
PLOTTED			
ALIGNMENT CHECKED			
RT. OF WAY CHECKED			
CADD FILE NAME			
NOTE BOOK NO.			

PROFILE		BY	DATE
SURVEYED			
PLOTTED			
TEMPLATES CHECKED			
GRA. NOTES			
STRUCTURE NOTAT'NS CH'KD			
NOTE BOOK NO.			

FILE NAME = c:\pw_work\PWIDOT\DUNCANBD\dms30392\ep05105-sht-plnprf-main.dgn	USER NAME = duncanbd	DESIGNED -	REVISED -
		CHECKED -	REVISED -
	PLOT SCALE = 50.0000 ' / IN.	DRAWN -	REVISED -
	PLOT DATE = Oct 21, 2009 - 09:25:51 AM	CHECKED -	REVISED -

STATE OF ILLINOIS
DEPARTMENT OF TRANSPORTATION

PLAN & PROFILE

SCALE: 1=50 | SHEET NO. 13 OF 18 SHEETS | STA. 1090+00 TO STA. 1105+00

F.A.I. RTE.	SECTION	COUNTY	TOTAL SHEETS	SHEET NO.
57	(38-1,2)RS-2 & I	IROQUOIS	263	34
		CONTRACT NO. 66981		
		ILLINOIS FED. AID PROJECT		