FINAL SURVEY		BY	DATE
NOTE BOOK	SURVEYED		
NO.	PLOTTED		
	TURN-A-TE		
	AREAS		
	AREAS CHECKED		

ORIGINAL SURVEY		BY	DATE
NOTE BOOK	SURVEYED		
NO.	PLOTTED		
	TURN-A-TE		
	AREAS		
	AREAS CHECKED		

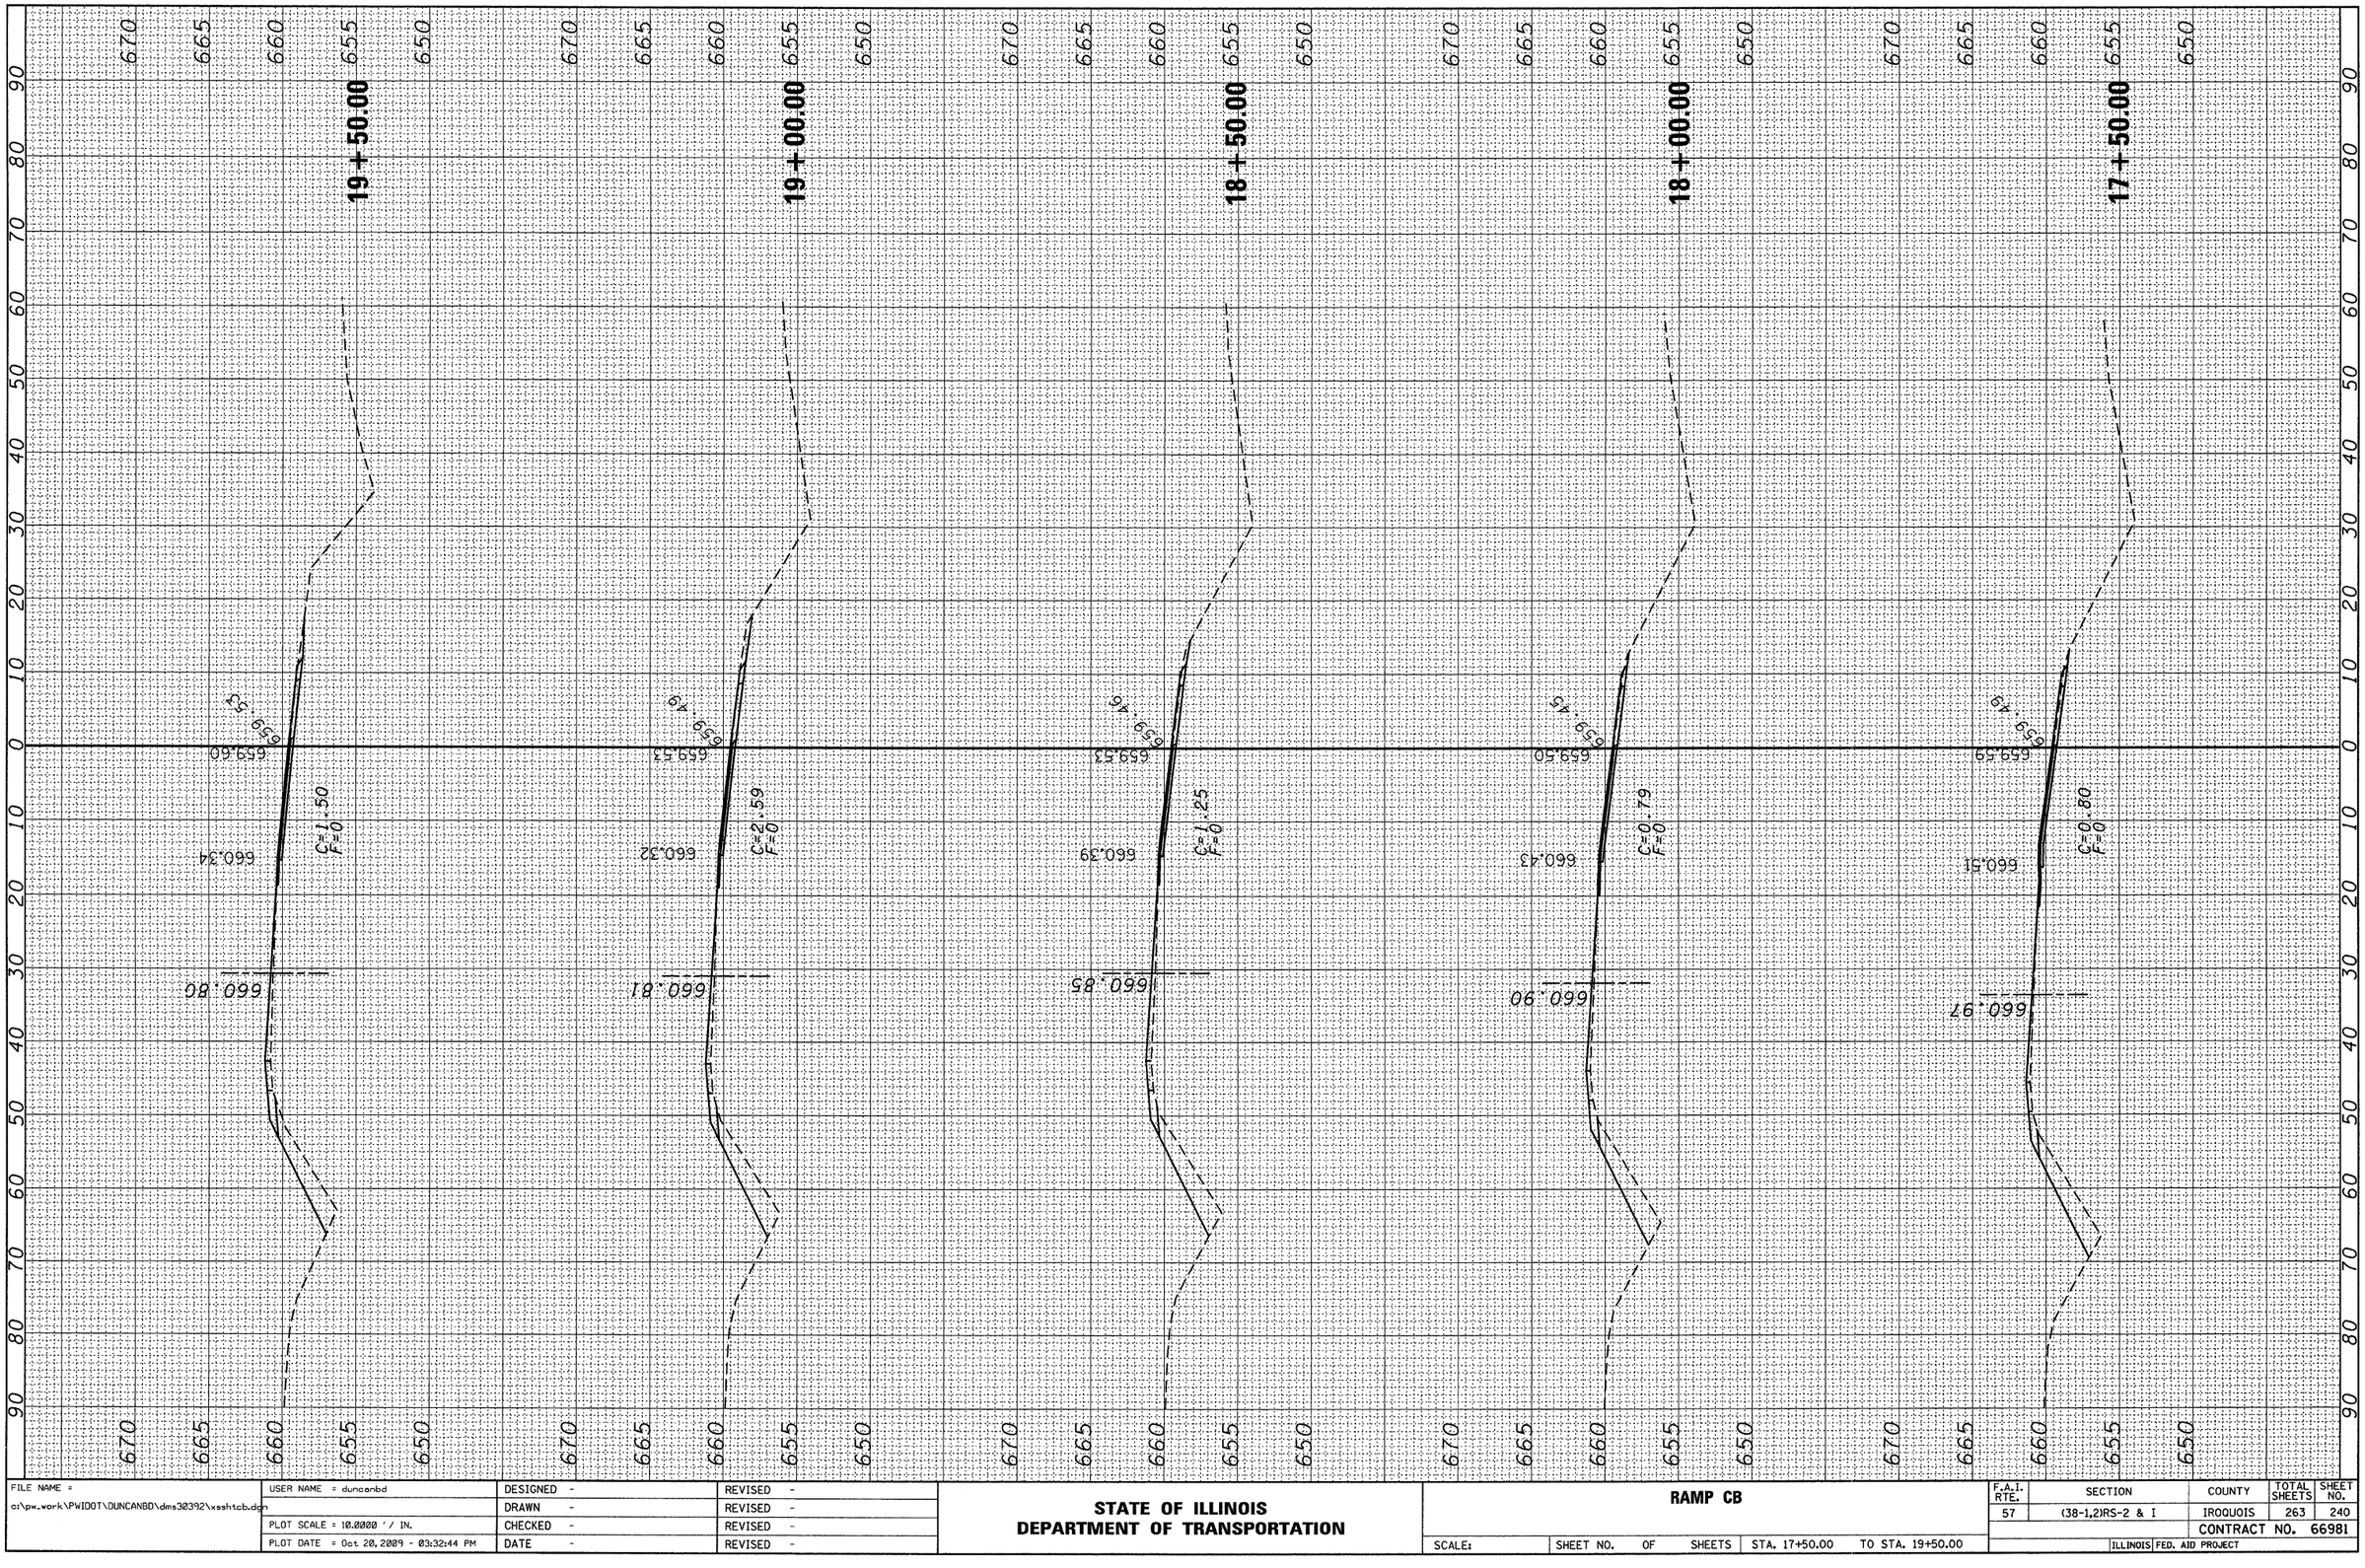

FILE NAME = c:\pw_work\PWIDOT\DUNCANBD\dms30392\xsshtcb.dgn	USER NAME = duncanbd	DESIGNED -	REVISED -
		DRAWN -	REVISED -
	PLOT SCALE = 10.0000 ' / IN.	CHECKED -	REVISED -
	PLOT DATE = Oct 20, 2009 - 03:32:44 PM	DATE -	REVISED -

STATE OF ILLINOIS
DEPARTMENT OF TRANSPORTATION

RAMP CB

SCALE: | SHEET NO. OF SHEETS | STA. 17+50.00 | TO STA. 19+50.00

F.A.I. RTE.	SECTION	COUNTY	TOTAL SHEETS	SHEET NO.
57	(38-1,2)RS-2 & I	IROQUOIS	263	240
		CONTRACT NO. 66981		
		ILLINOIS FED. AID PROJECT		