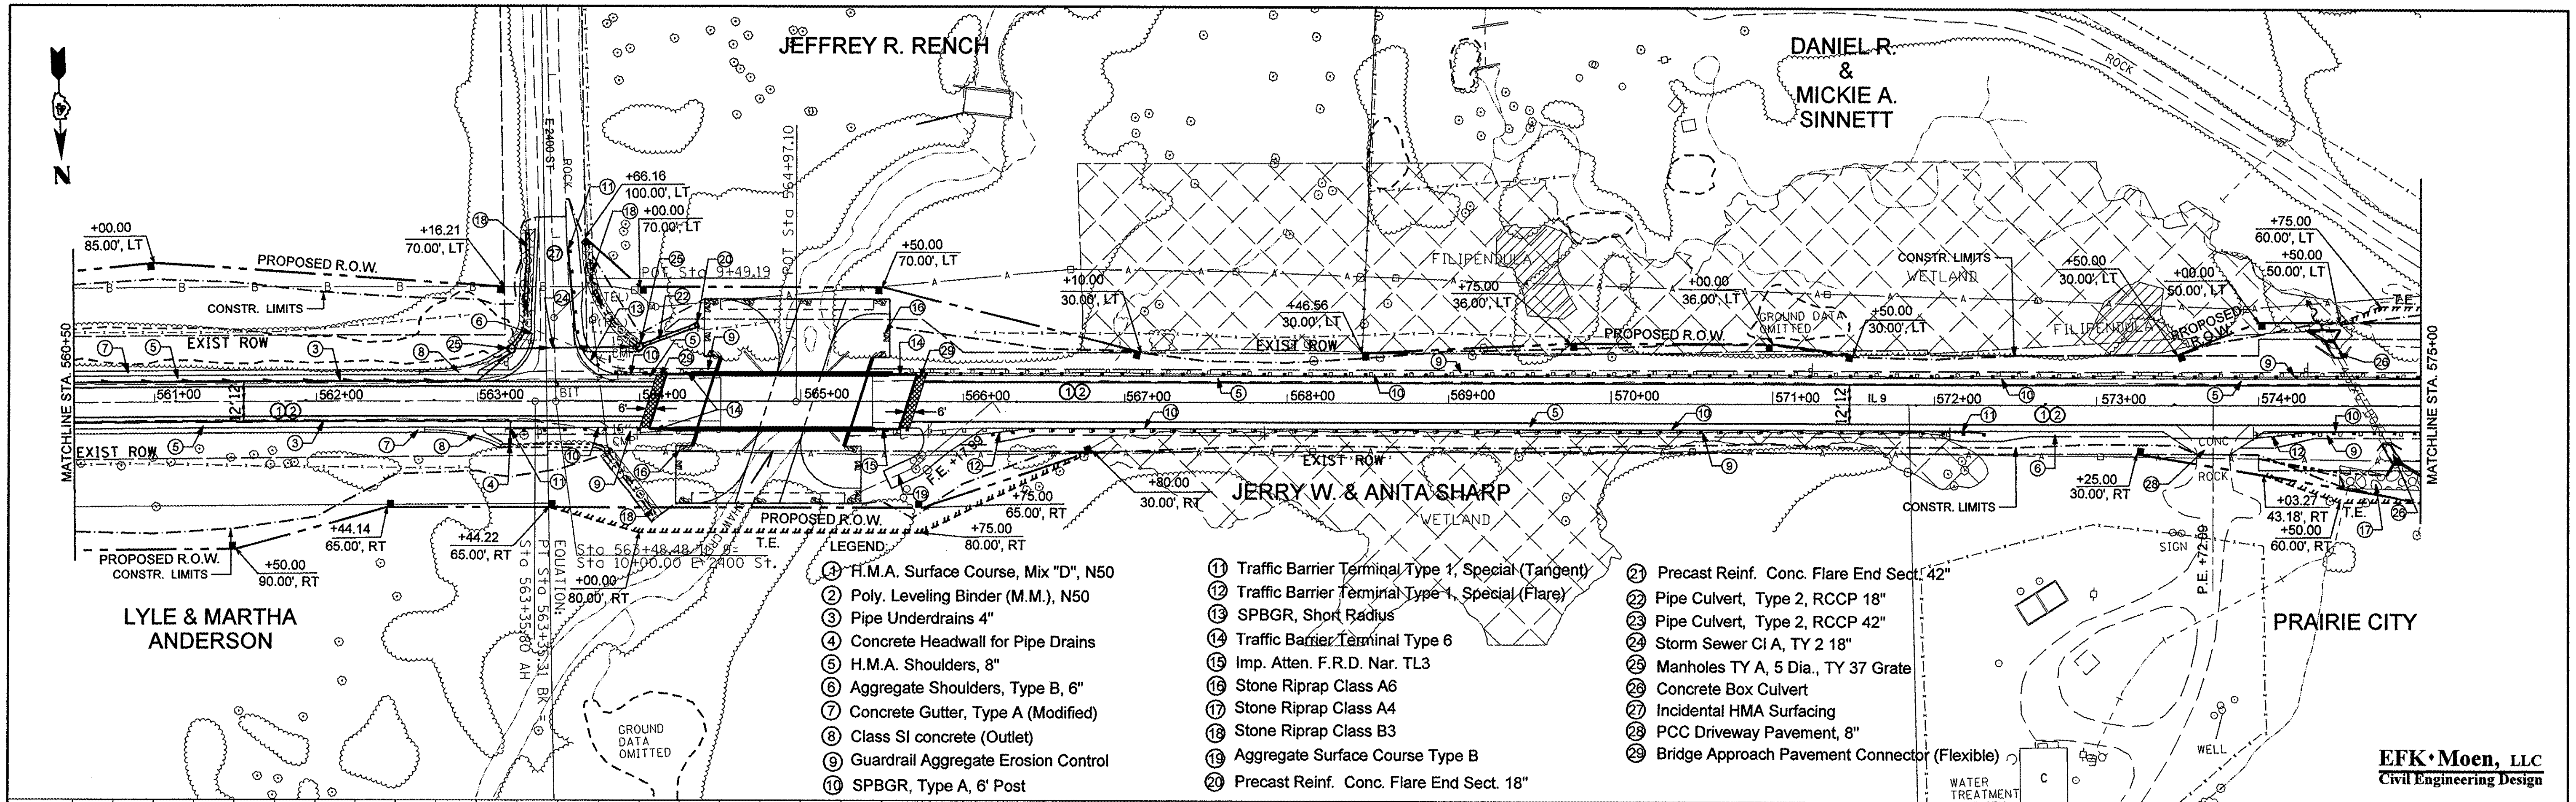

EFK•Moen, LLC
Civil Engineering Design

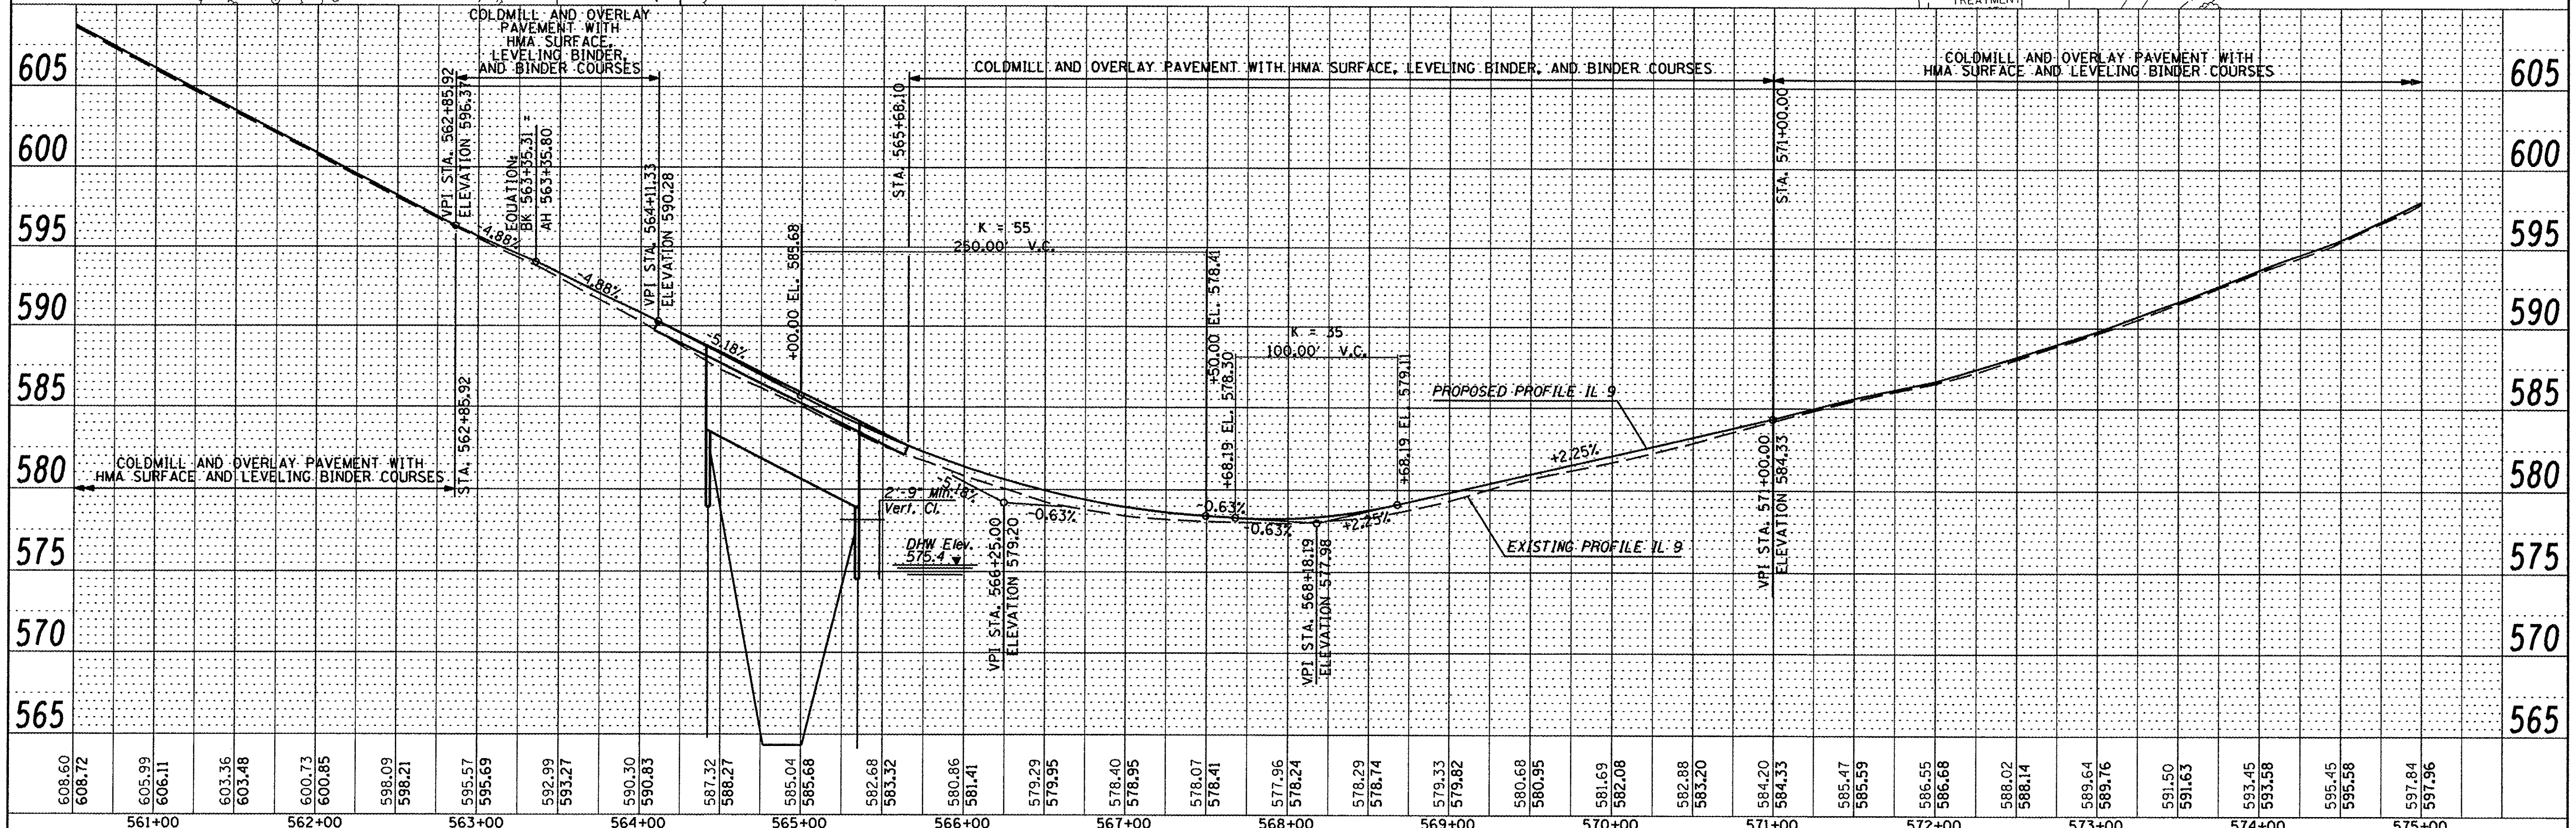

PLAN		
NOTE BOOK / NO.	SURVEYED / PLOTTED / ALIGNMENT CHECKED / RT. OF WAY CHECKED / CADD FILE NAME	BY / DATE

PROFILE		
NOTE BOOK / NO.	SURVEYED / PLOTTED / GRADES CHECKED / B.M. NOTED / STRUCTURE NOTAT'NS CH'KD	BY / DATE

FILE NAME = Z:\08056_Shaw_Creek\dgn\Design\Final\Plotsheets\16-D468352-sht-plnprf2.dgn	USER NAME = jd	DESIGNED -	REVISED -
	PLOT SCALE = 100.0000 ' / IN.	DRAWN - JD	REVISED -
	PLOT DATE = $DATE$	CHECKED - SD	REVISED -
		DATE - 10/15/09	REVISED -

STATE OF ILLINOIS
DEPARTMENT OF TRANSPORTATION

DESIGN PLAN AND PROFILE

SCALE: 1" = 50' | SHEET NO. 2 OF 3 SHEETS | STA. 560+50.00 TO STA. 575+00.00

F.A.P. RTE.	SECTION	COUNTY	TOTAL SHEETS	SHEET NO.
685	37BR-1	MCDONOUGH/ FULTON	138	16
		CONTRACT NO. 68352		

FED. ROAD DIST. NO. | ILLINOIS | FED. AID PROJECT