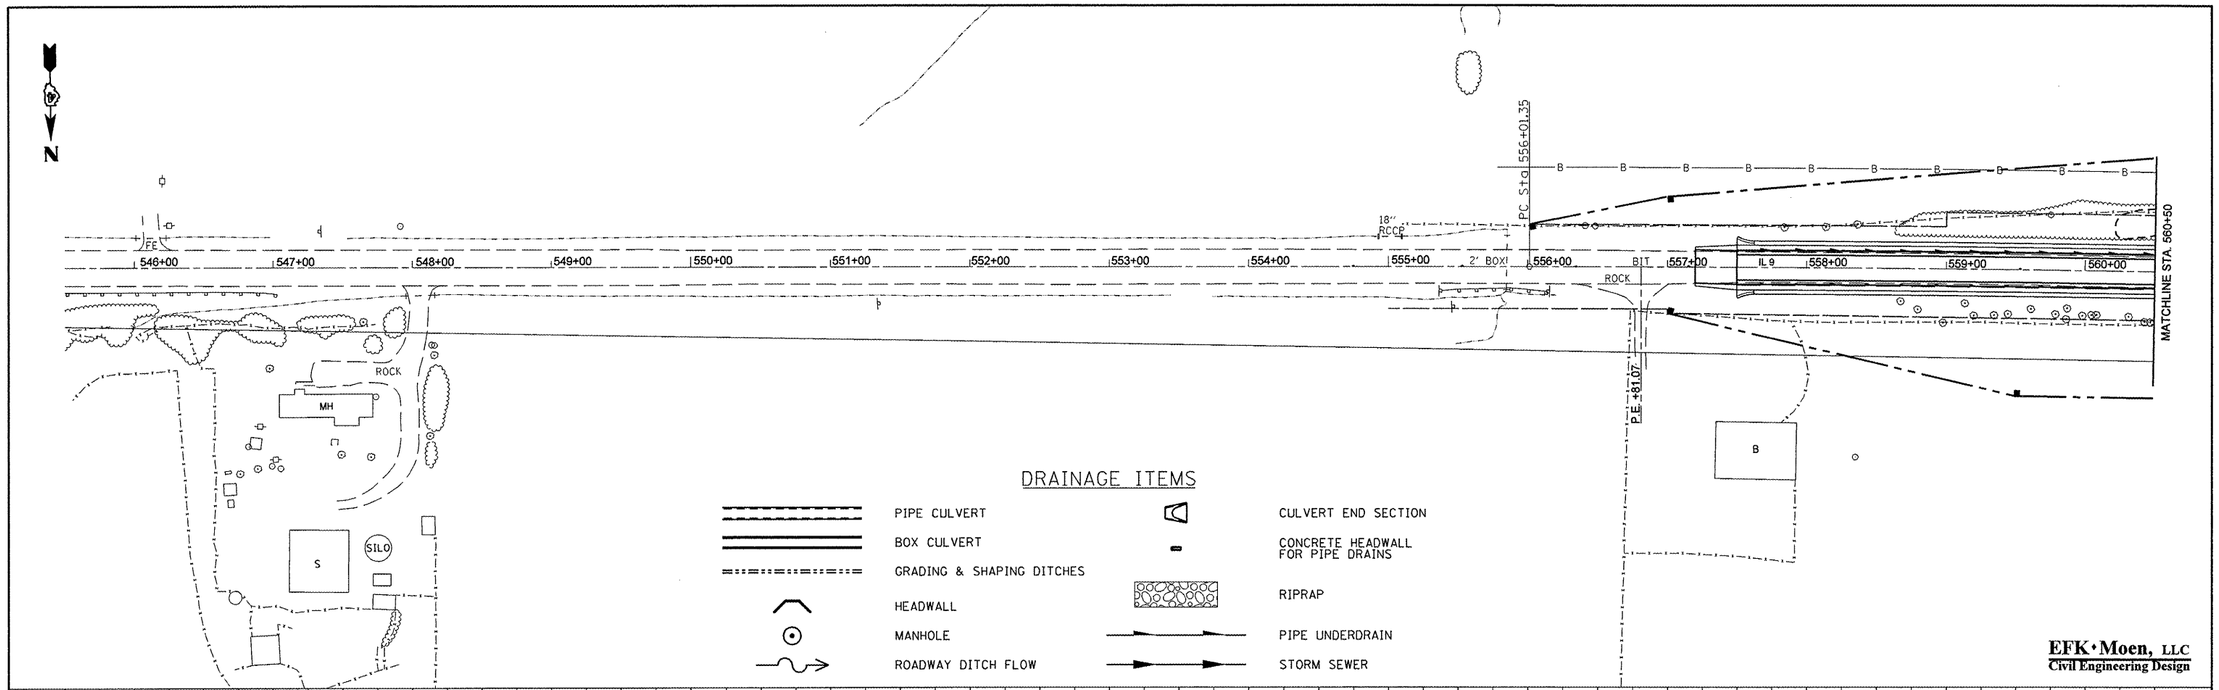

DRAINAGE ITEMS

- PIPE CULVERT
- BOX CULVERT
- GRADING & SHAPING DITCHES
- HEADWALL
- MANHOLE
- ROADWAY DITCH FLOW
- CULVERT END SECTION
- CONCRETE HEADWALL FOR PIPE DRAINS
- RIPRAP
- PIPE UNDERDRAIN
- STORM SEWER

EFK•Moen, LLC
Civil Engineering Design

PLAN — SURVEYED / PLOTTED / ALIGNMENT CHECKED / RT. OF WAY CHECKED / CADD FILE NAME / NOTE BOOK / NO. / DATE / BY

PROFILE — SURVEYED / PLOTTED / GRADES CHECKED / S.W. NOTED / STRUCTURE NOTATNS CHKD / NOTE BOOK / NO. / DATE / BY

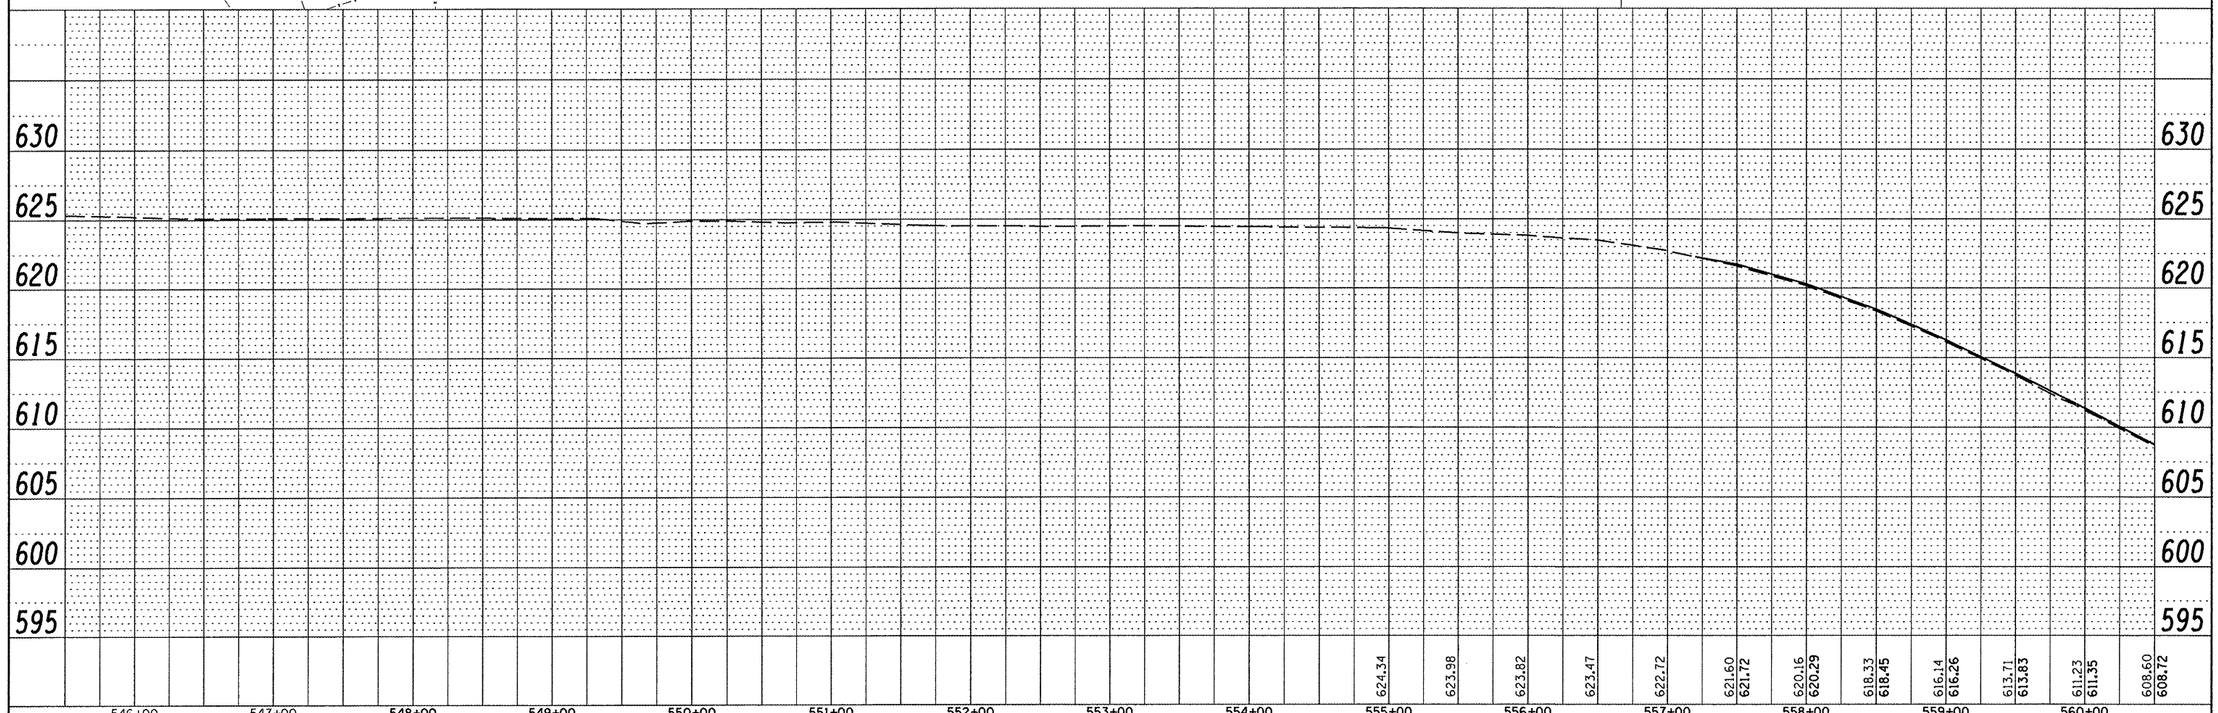

FILE NAME = Z:\08056_Shaw_Creek\dgn\Design\Final\Plot Sheets\36-D468352-sht-drainl.dgn	USER NAME gd	DESIGNED -	REVISED -
		DRAWN - JD	REVISED -
	PLOT SCALE 100.0000 ' / IN.	CHECKED - SD	REVISED -
	PLOT DATE 10/16/2009	DATE - 10/15/09	REVISED -

STATE OF ILLINOIS
DEPARTMENT OF TRANSPORTATION

DRAINAGE PLAN

SCALE: 1" = 50' | SHEET NO. 1 OF 3 SHEETS | STA. 545+50.00 TO STA. 560+50.00

F.A.P. RTE.	SECTION	COUNTY	TOTAL SHEETS	SHEET NO.
685	37BR-1	MCDONOUGH/FULTON	138	36
		CONTRACT NO. 68352		
FED. ROAD DIST. NO.	ILLINOIS	FED. AID PROJECT		