△ STORM SEWER & ⬡ CULVERT TABLE											
NO.	FROM (UPSTREAM)		TO (DOWNSTREAM)		GRADE	TYPE	DIAMETER	LENGTH	PRECAST REINF. CONC. FLARED END SEC. 42"	INVERT	TRENCH BACKFILL
	STA.	OFFSET	STA.	OFFSET			(INCH)	(FEET)	(EACH)		(CU YD)
7	577+77.32	27.50' RT	577+65.98	44.07' RT	4.00%	RCCP TYPE 2	42	22.9	1	597.42	25.96
8	578+30.45	50.14' LT	578+16.91	30.36' LT	4.00%	RCCP TYPE 2	42	23.7	1	599.97	5.66

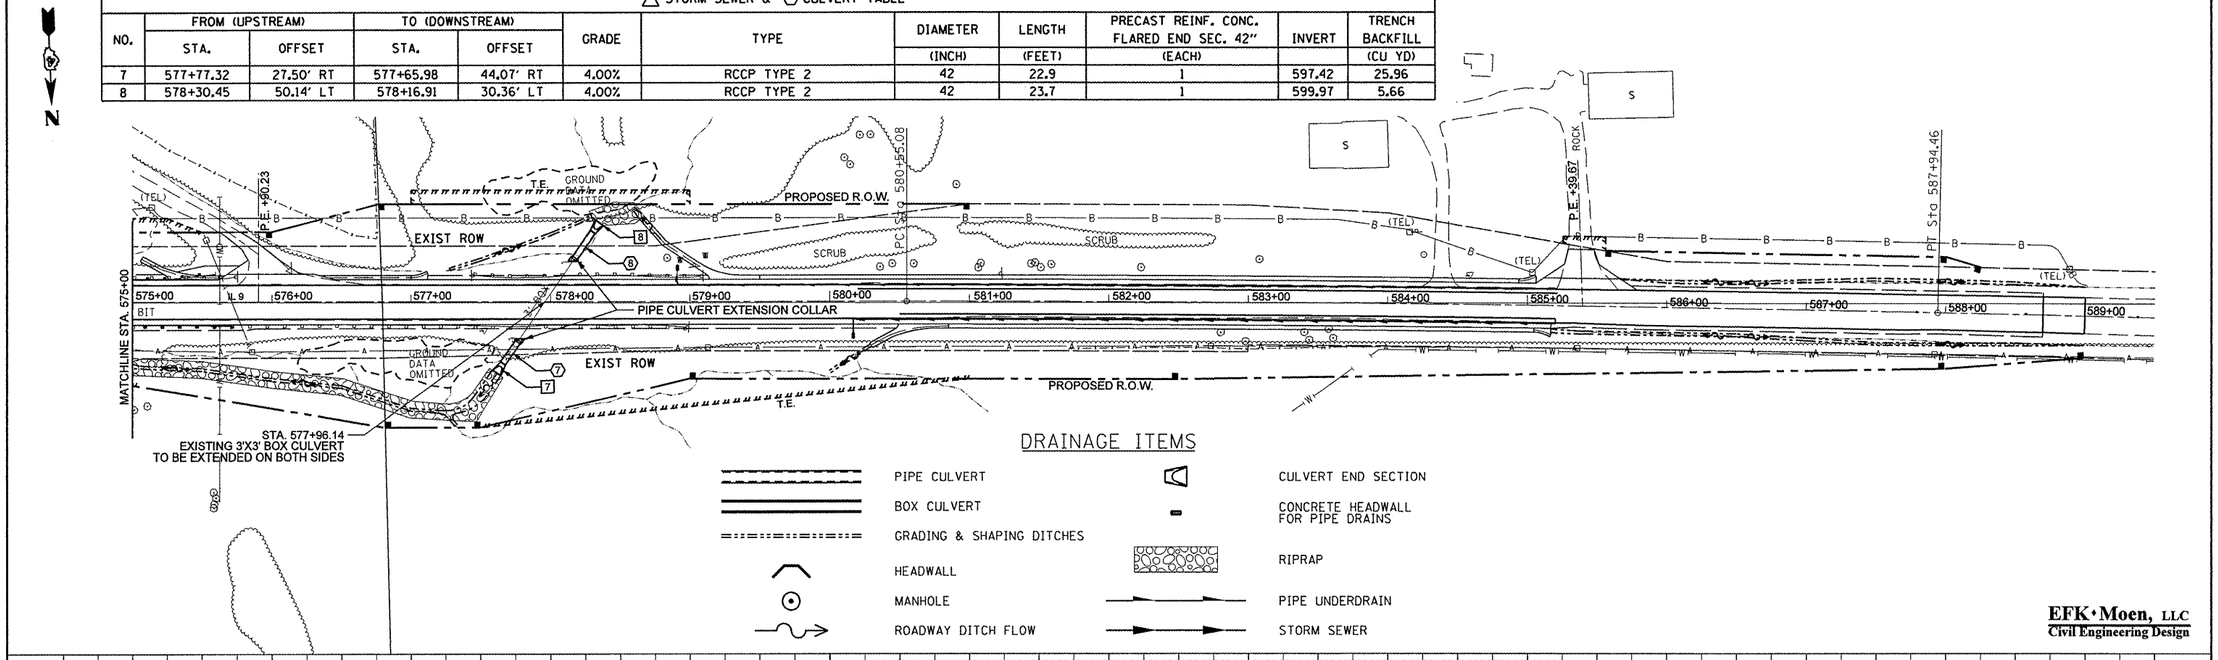

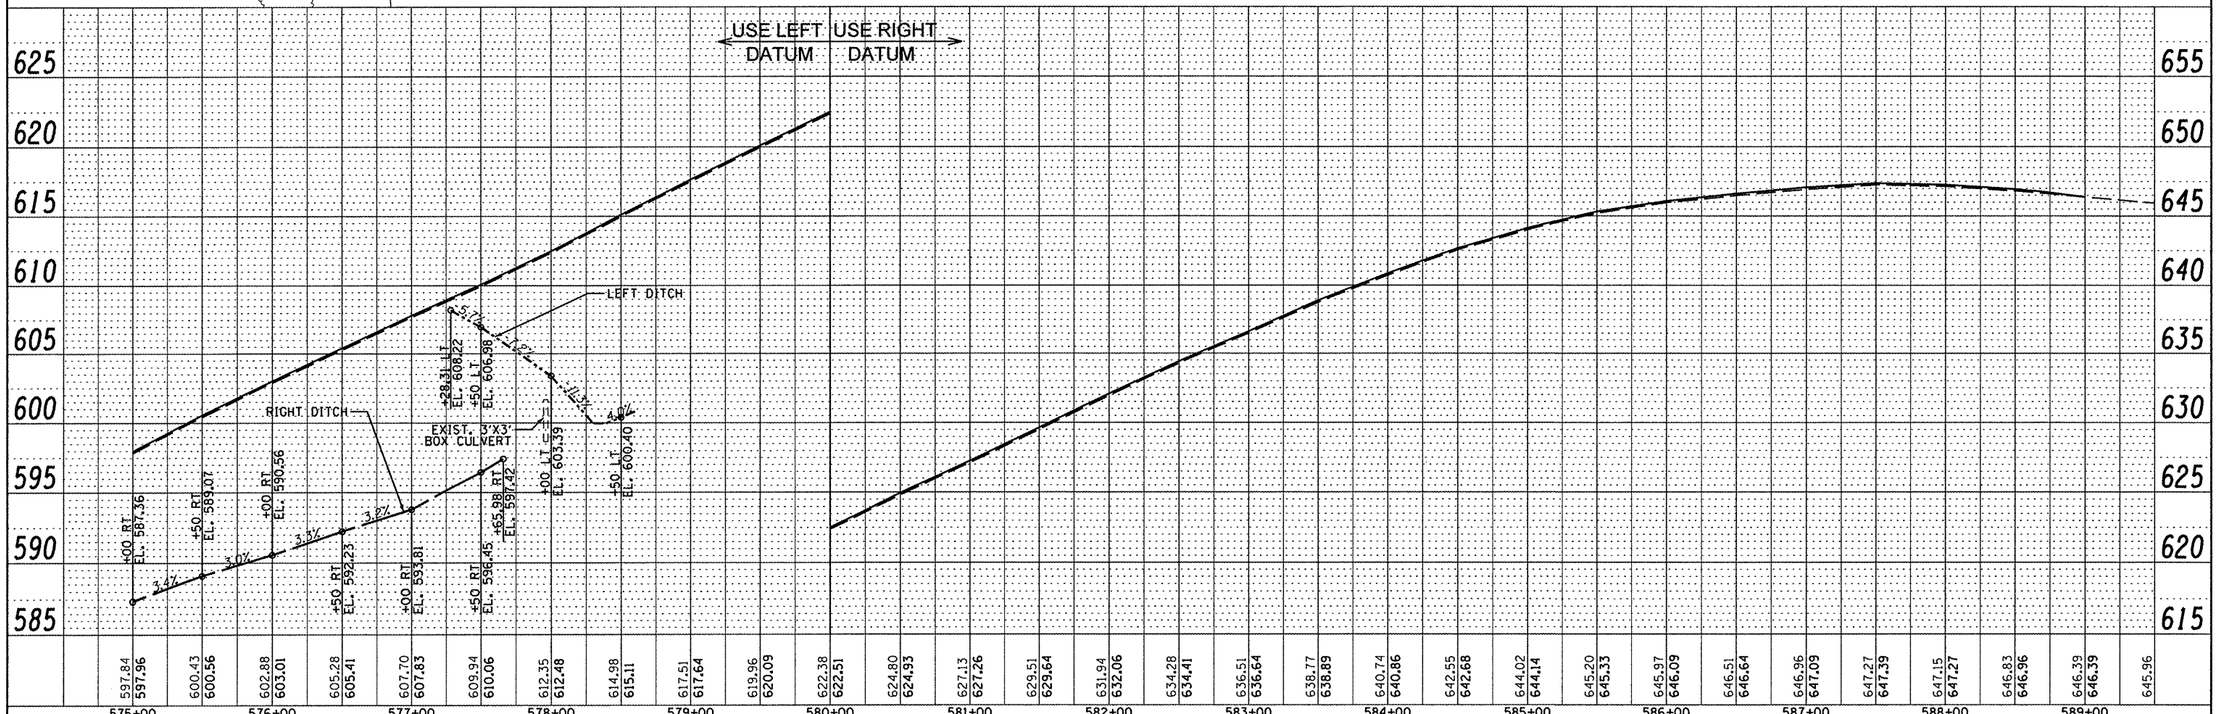

FILE NAME = Z:\08056_Shaw_Creek\dgn\Design\Final\Plotsheets\38-0468352-sht-drain3.dgn	USER NAME gd	DESIGNED -	REVISED -	STATE OF ILLINOIS DEPARTMENT OF TRANSPORTATION	DRAINAGE PLAN
		DRAWN - JD	REVISED -		
	PLOT SCALE 100.0000 ' / IN.	CHECKED - SD	REVISED -		
	PLOT DATE 10/16/2009	DATE - 10/15/09	REVISED -		SCALE: 1" = 50' SHEET NO. 3 OF 3 SHEETS STA. 575+00.00 TO STA. 589+50.00

F.A.P. RTE.	SECTION	COUNTY	TOTAL SHEETS	SHEET NO.
685	37BR-1	MCDONOUGH/FULTON	138	38
		CONTRACT NO. 68352		
FED. ROAD DIST. NO.	ILLINOIS	FED. AID PROJECT		

PLAN — NOTE BOOK NO. — SURVEYED — PLOTTED — ALIGNMENT CHECKED — RT. OF WAY CHECKED — CADD FILE NAME — BY — DATE

PROFILE — NOTE BOOK NO. — SURVEYED — PLOTTED — GRADES CHECKED — B.M. NOTED — STRUCTURE NOTATNS CHKD — BY — DATE