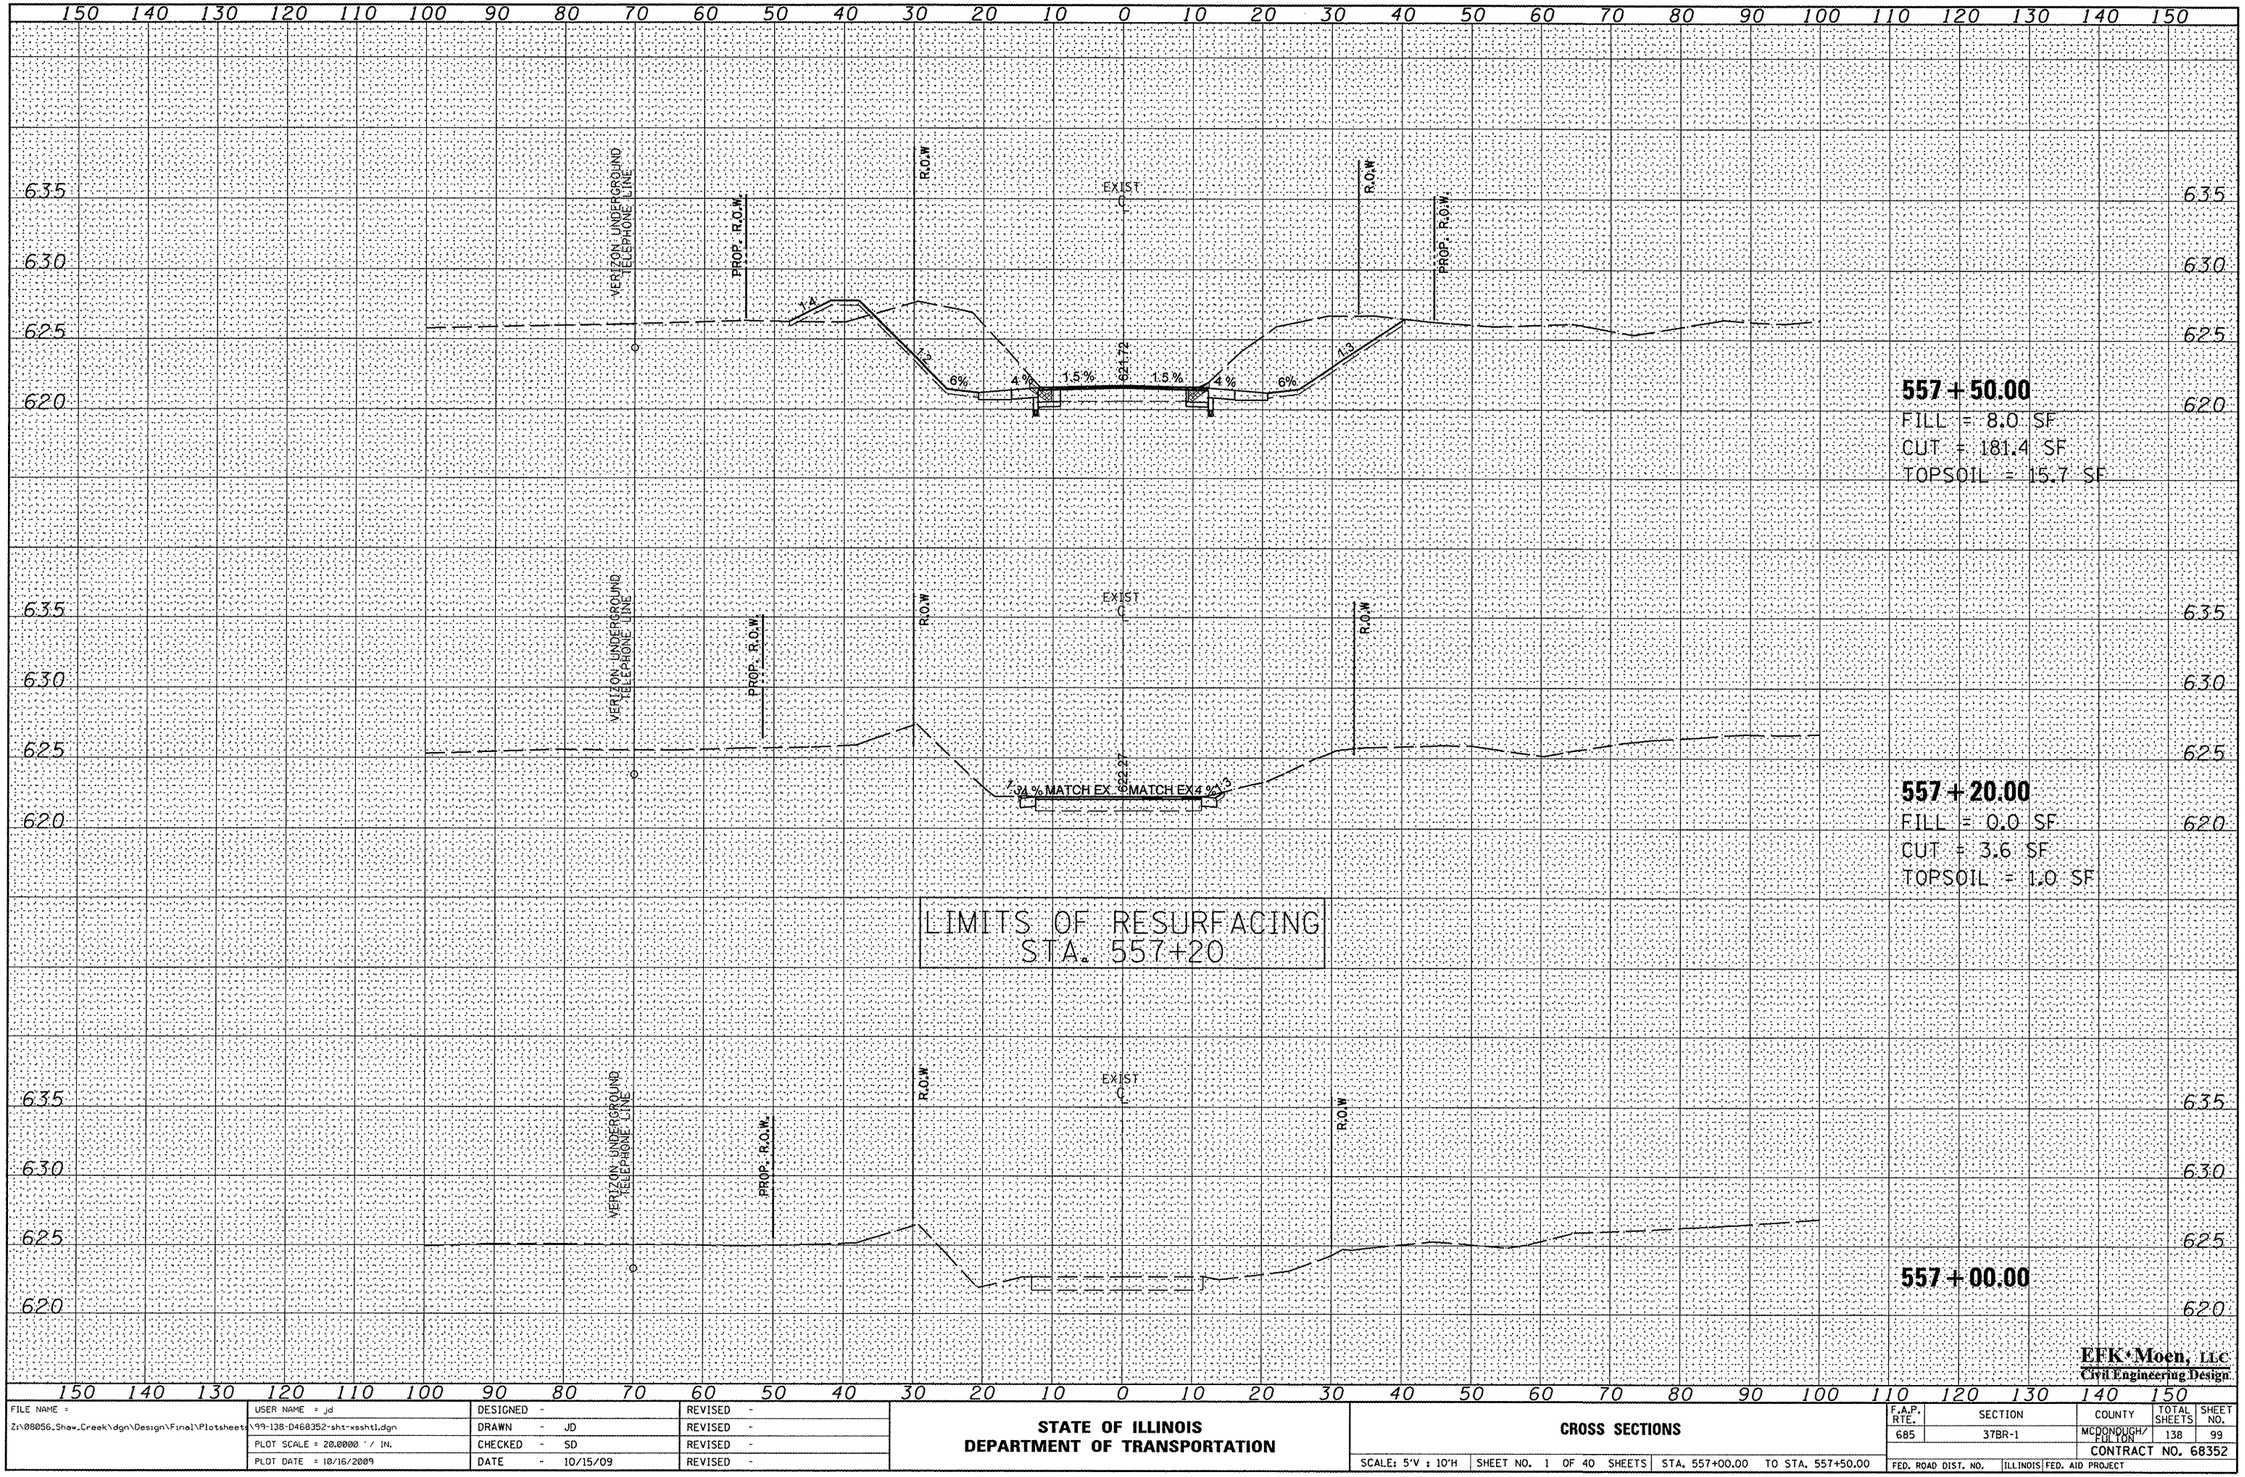

FINAL SURVEY — NOTE BOOK — NO. — SURVEYED — PLOTTED — TEMPLATE — AREAS — AREAS CHECKED — BY — DATE

ORIGINAL SURVEY — NOTE BOOK — NO. — SURVEYED — PLOTTED — TEMPLATE — AREAS — AREAS CHECKED — BY — DATE

EFK·Moen, LLC
Civil Engineering Design

FILE NAME = Z:\08056_Shaw_Creek\dgn\Design\Final\Plotsheets\99-138-D468352-sht-xssht1.dgn	USER NAME = jd	DESIGNED -	REVISED -
		DRAWN - JD	REVISED -
	PLOT SCALE = 20.0000 ' / IN.	CHECKED - SD	REVISED -
	PLOT DATE = 10/15/2009	DATE - 10/15/09	REVISED -

STATE OF ILLINOIS
DEPARTMENT OF TRANSPORTATION

CROSS SECTIONS

SCALE: 5'V : 10'H | SHEET NO. 1 OF 40 SHEETS | STA. 557+00.00 TO STA. 557+50.00

F.A.P. RTE.	SECTION	COUNTY	TOTAL SHEETS	SHEET NO.
685	37BR-1	MCDONOUGH/ FULTON	138	99

CONTRACT NO. 68352

FED. ROAD DIST. NO. | ILLINOIS | FED. AID PROJECT