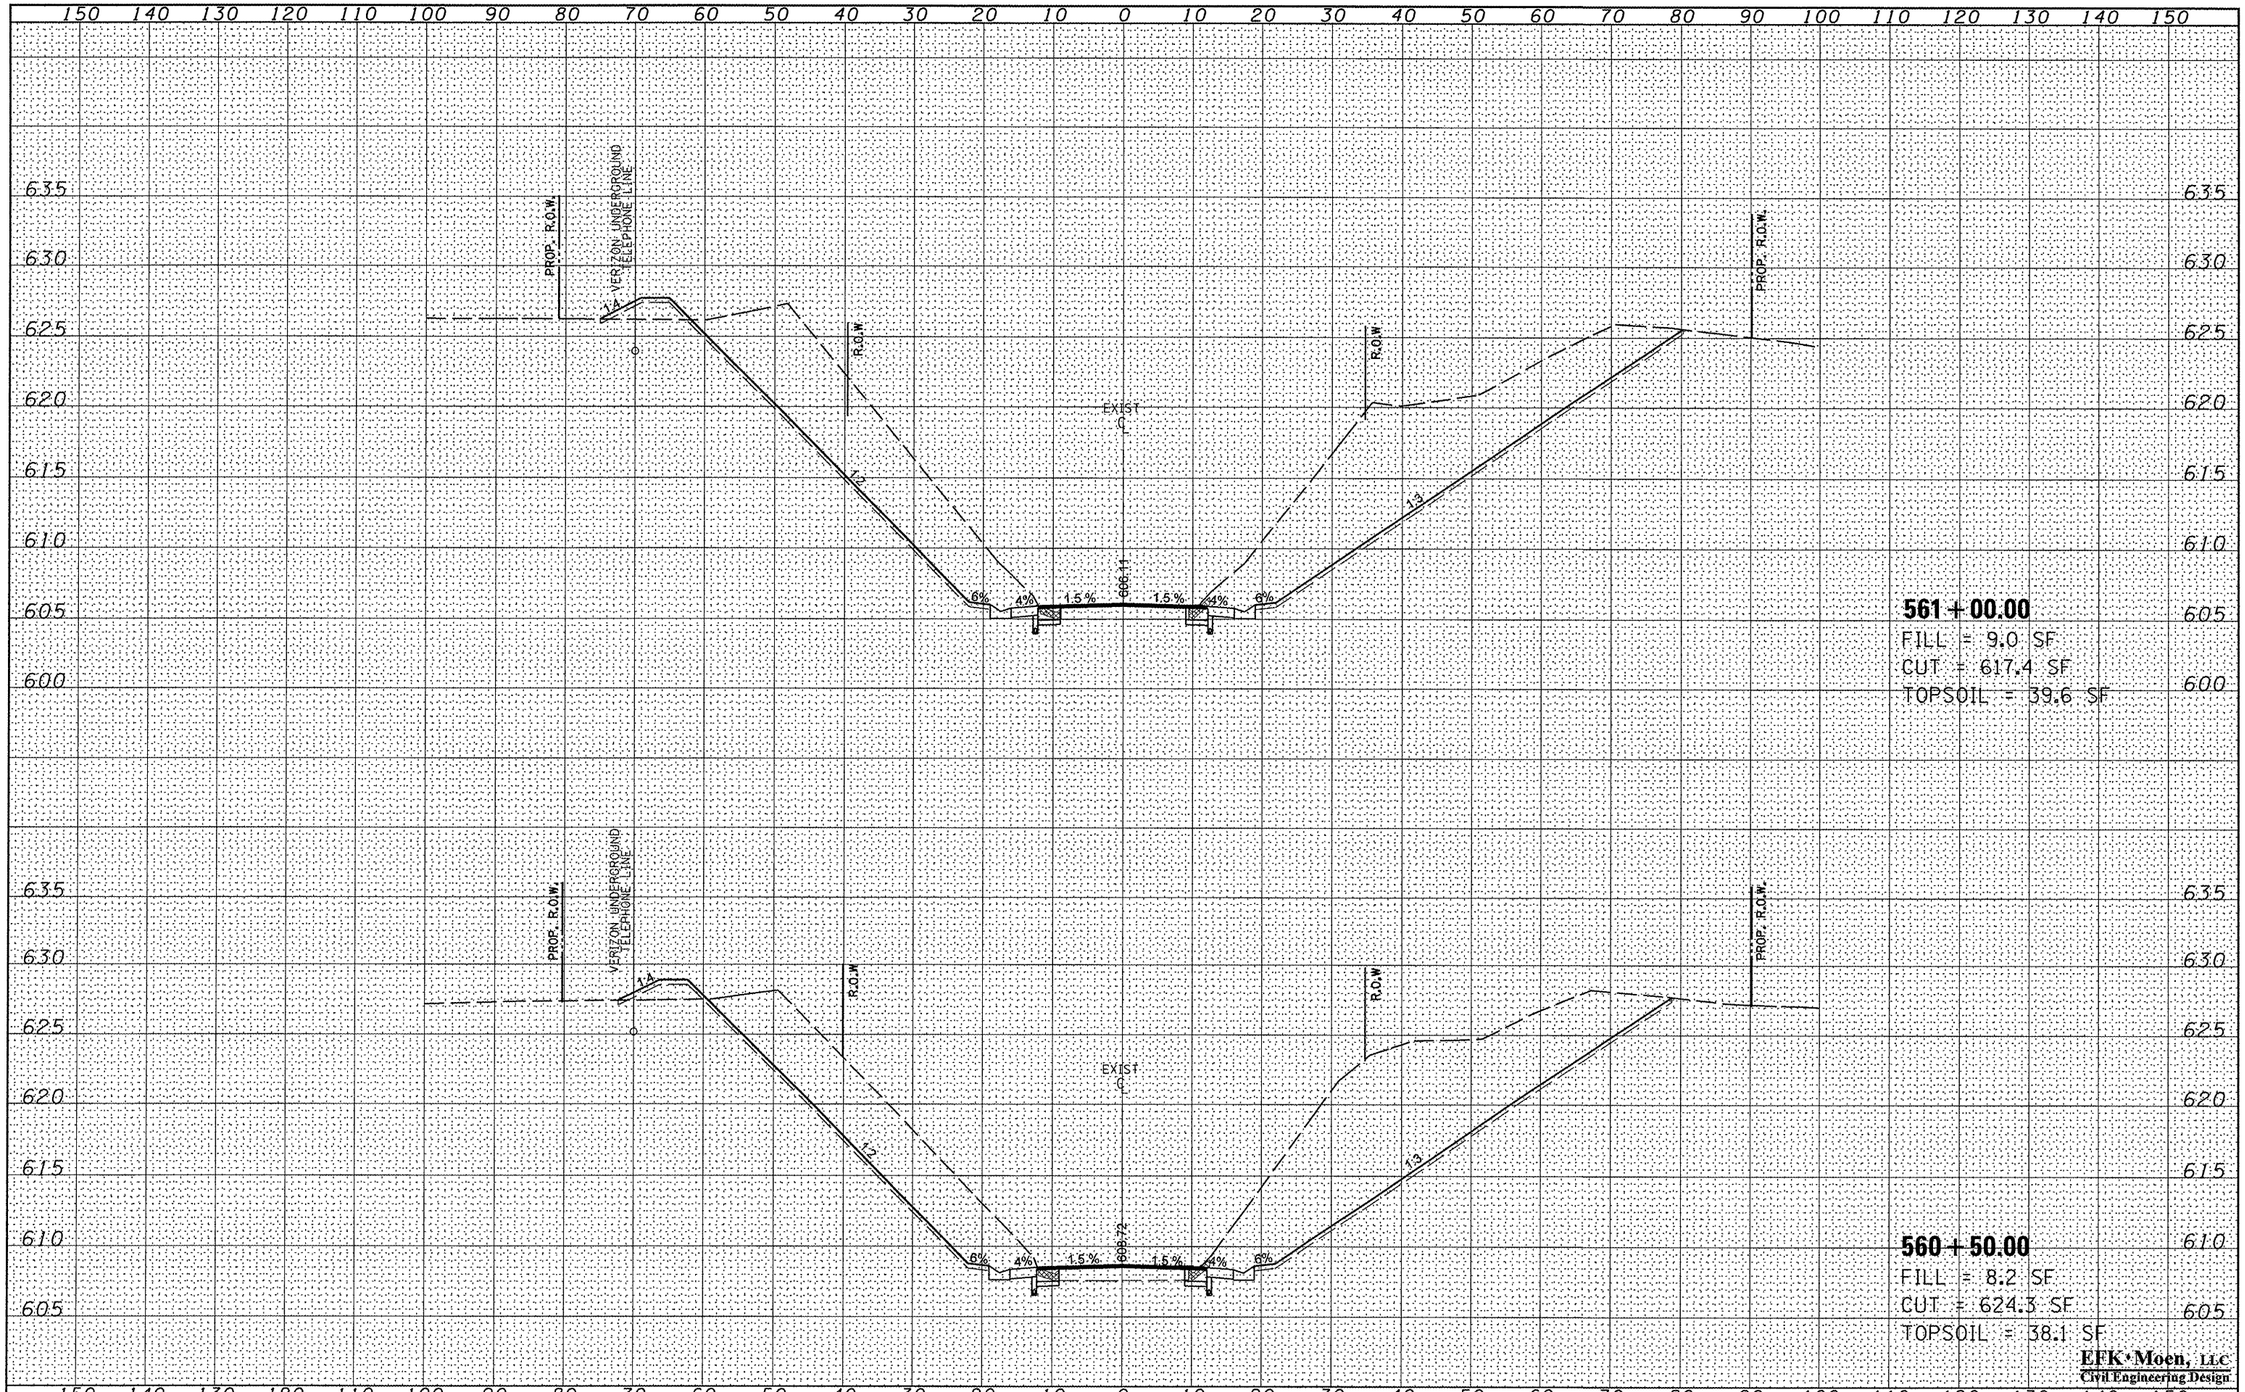

FINAL SURVEY	NOTE BOOK	NO.
SURVEYED		
PLOTTED		
TEMPLATE		
AREAS		
AREAS CHECKED		

BY	DATE

ORIGINAL SURVEY	NOTE BOOK	NO.
SURVEYED		
PLOTTED		
TEMPLATE		
AREAS		
AREAS CHECKED		

BY	DATE

EFK•Moen, LLC
Civil Engineering Design

FILE NAME =	USER NAME = jd	DESIGNED -	REVISED -
Z:\08056_Shaw_Creek\dgn\Design\Final\Plotsheets\99-138-0468352-sht-xsshtl.dgn		DRAWN - JD	REVISED -
	PLOT SCALE = 20.0000 ' / IN.	CHECKED - SD	REVISED -
	PLOT DATE = 10/16/2009	DATE - 10/15/09	REVISED -

STATE OF ILLINOIS
DEPARTMENT OF TRANSPORTATION

CROSS SECTIONS

SCALE: 5'V : 10'H | SHEET NO. 4 OF 40 SHEETS | STA. 560+50.00 TO STA. 561+00.00

F.A.P. RTE.	SECTION	COUNTY	TOTAL SHEETS	SHEET NO.
685	37BR-1	MCDONOUGH/ FULTON	138	102
		CONTRACT NO. 68352		
FED. ROAD DIST. NO.	ILLINOIS	FED. AID PROJECT		