FINAL SURVEY	BY	DATE
SURVEYED		
PLOTTED		
TEMPLATE		
NOTE BOOK		
AREAS		
NO.	AREAS CHECKED	

ORIGINAL SURVEY	BY	DATE
SURVEYED		
PLOTTED		
TEMPLATE		
NOTE BOOK		
AREAS		
NO.	AREAS CHECKED	

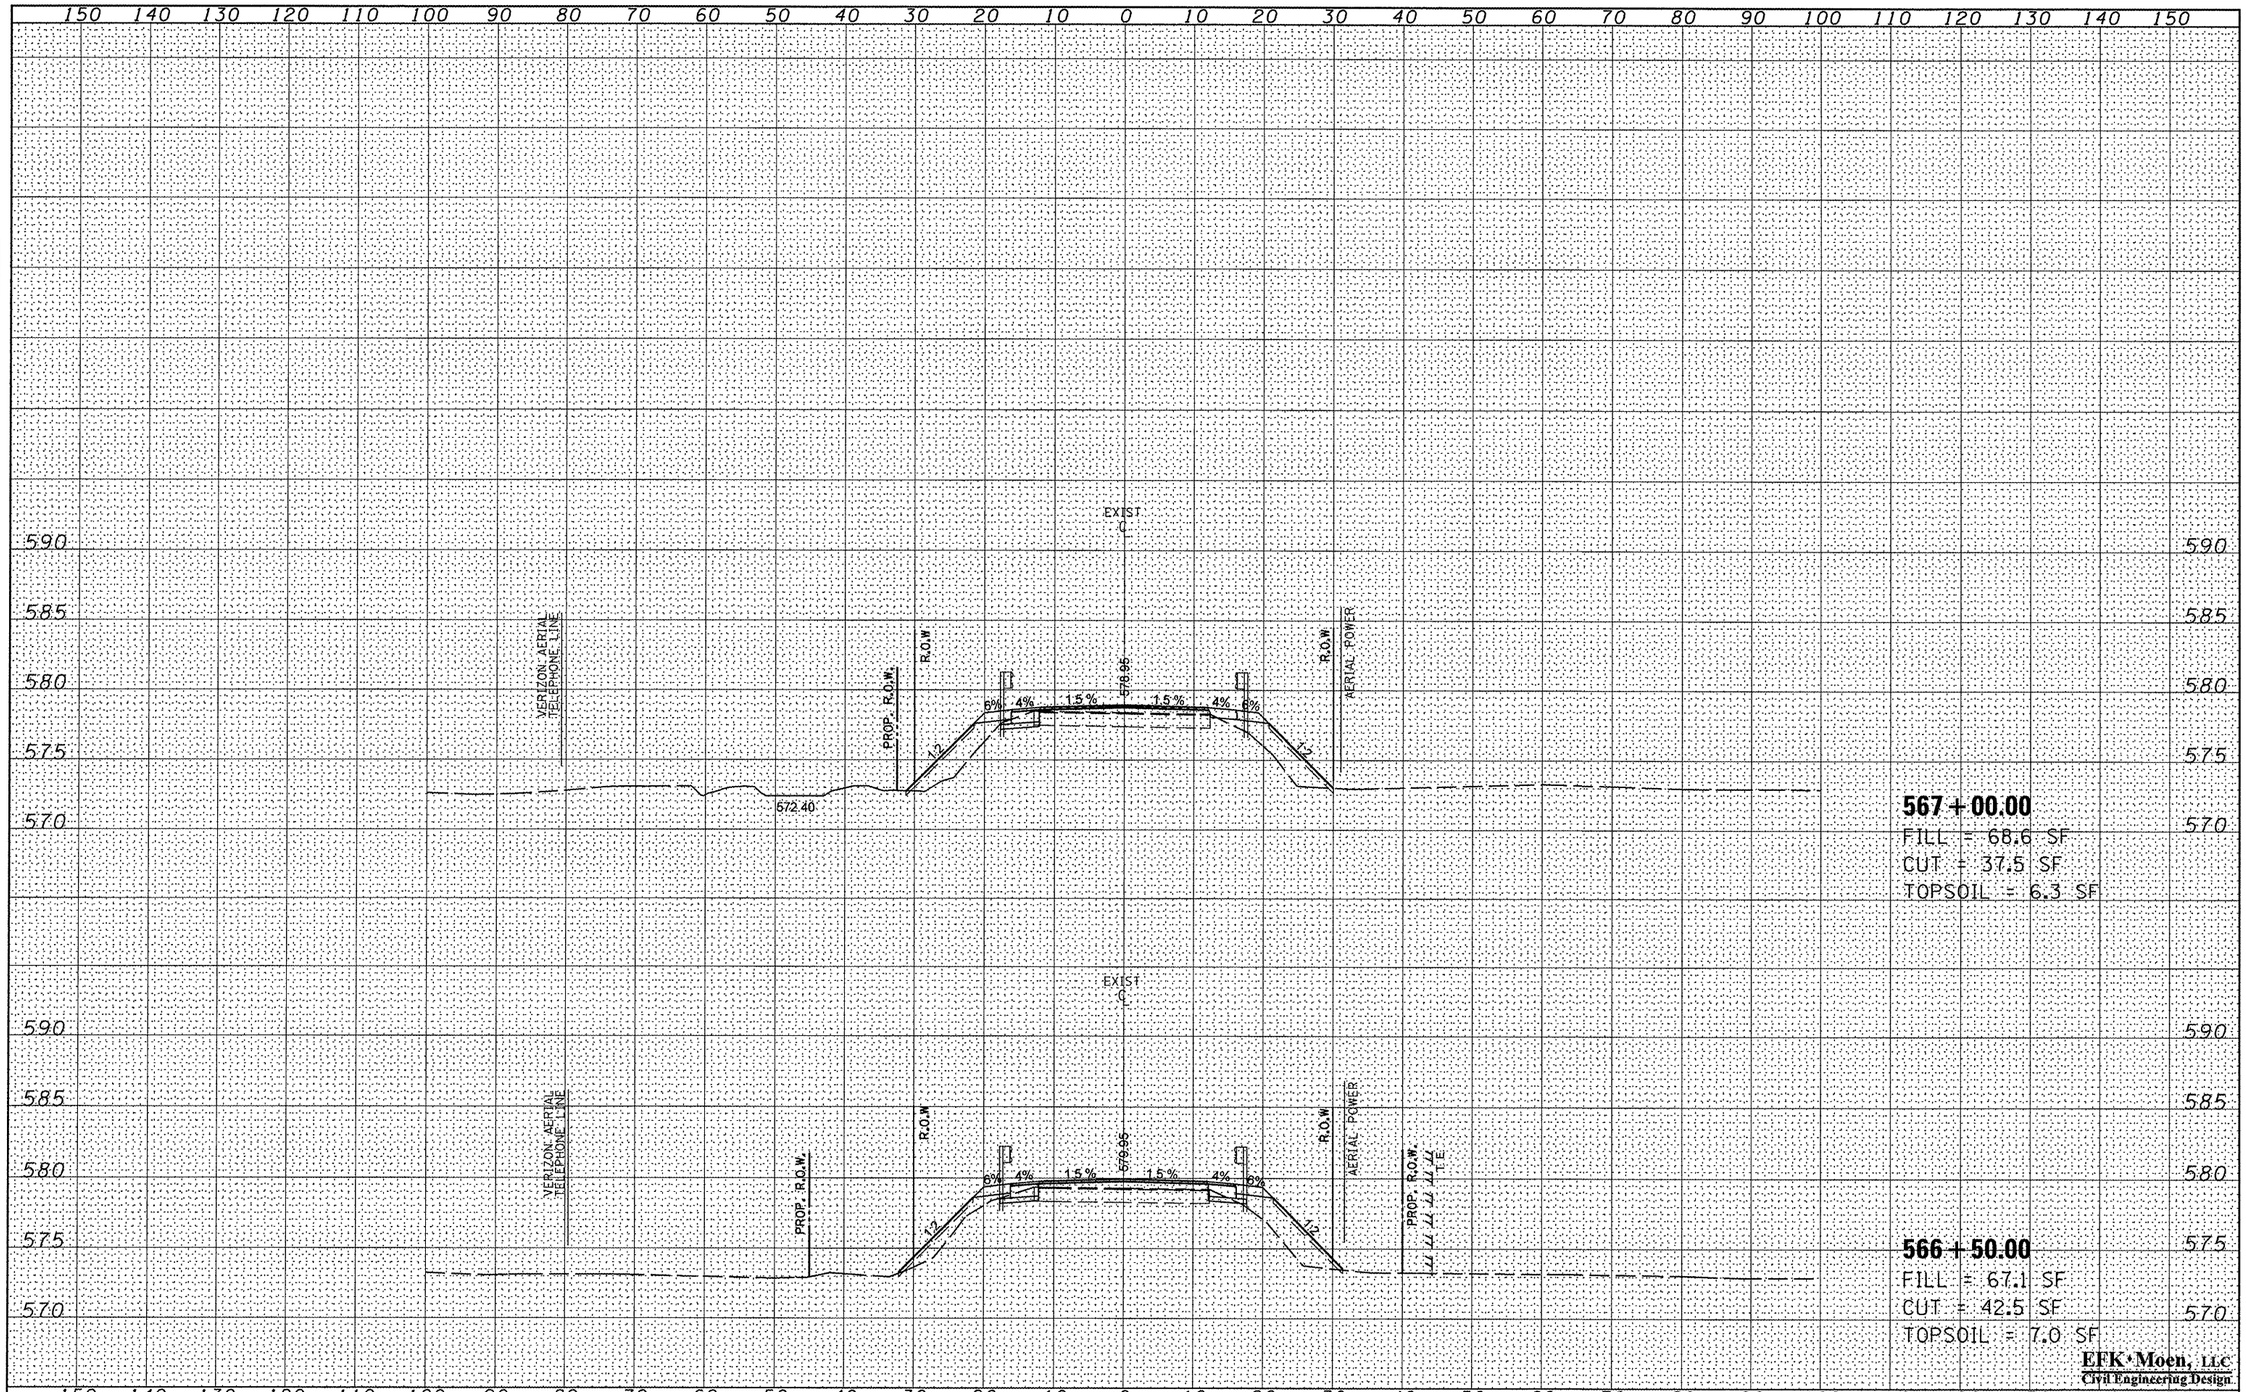

EFK•Moen, LLC
Civil Engineering Design

FILE NAME =	USER NAME = jd	DESIGNED -	REVISED -
Z:\08056_Shaw_Creek\dgn\Design\Final\Plotsheets\99-138-D468352-sht-xsshtl.dgn		DRAWN - JD	REVISED -
	PLOT SCALE = 20.0000 ' / IN.	CHECKED - SD	REVISED -
	PLOT DATE = 10/16/2009	DATE - 10/15/09	REVISED -

STATE OF ILLINOIS
DEPARTMENT OF TRANSPORTATION

CROSS SECTIONS

SCALE: 5'V : 10'H | SHEET NO. 14 OF 40 SHEETS | STA. 566+50.00 TO STA. 567+00.00

F.A.P. RTE.	SECTION	COUNTY	TOTAL SHEETS	SHEET NO.
685	37BR-1	MCDONOUGH/ FULTON	138	112
		CONTRACT NO. 68352		
FED. ROAD DIST. NO.	ILLINOIS	FED. AID PROJECT		