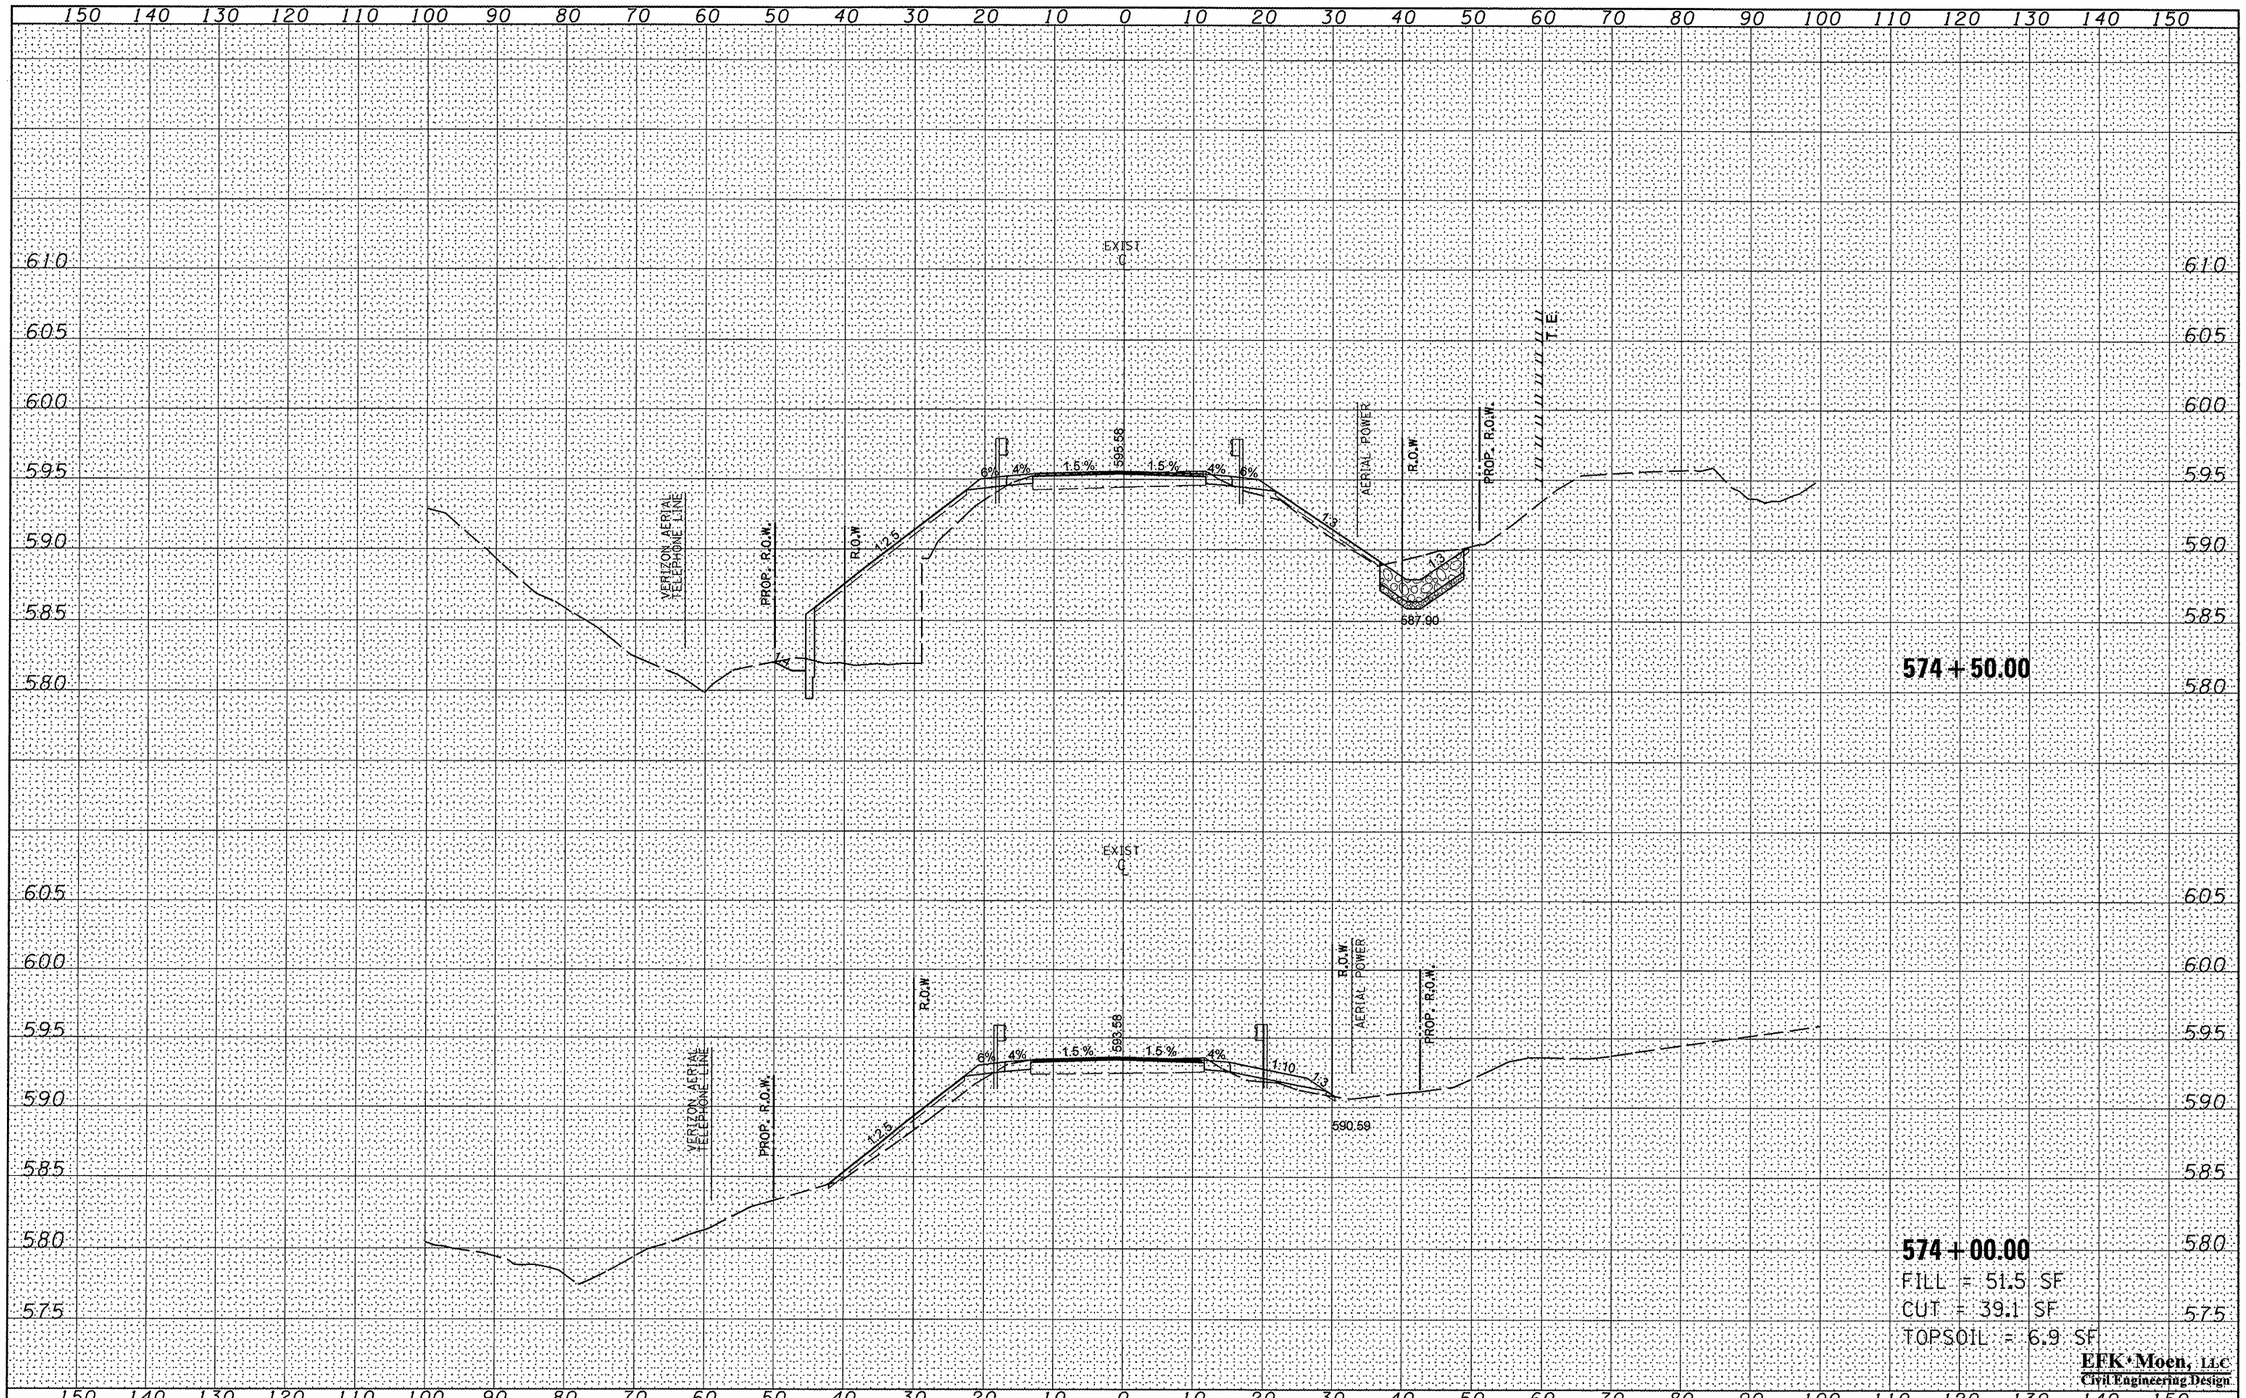


FINAL SURVEY — NOTE BOOK — NO.
SURVEYED — PLOTTED — TEMPLATE — AREAS — AREAS CHECKED
BY — DATE

ORIGINAL SURVEY — NOTE BOOK — NO.
SURVEYED — PLOTTED — TEMPLATE — AREAS — AREAS CHECKED
BY — DATE

EFK•Moen, LLC
Civil Engineering Design

| | | | |
|---|---|---|---|
| FILE NAME = Z:\00056.Shaw_Creek\dgn\Design\Final\Plotsheets\99-138-D468352-sht-xssht1.dgn | USER NAME = jd | DESIGNED - | REVISED - |
| | | DRAWN - JD | REVISED - |
| | PLOT SCALE = 20.0000 ' / IN. | CHECKED - SD | REVISED - |
| | PLOT DATE = 10/16/2009 | DATE - 10/15/09 | REVISED - |

**STATE OF ILLINOIS**
**DEPARTMENT OF TRANSPORTATION**

**CROSS SECTIONS**

SCALE: 5'V : 10'H | SHEET NO. 22 OF 40 SHEETS | STA. 574+00.00 TO STA. 574+50.00

| F.A.P. RTE. | SECTION | COUNTY | TOTAL SHEETS | SHEET NO. |
|---|---|---|---|---|
| 685 | 37BR-1 | MCDONOUGH/FULTON | 138 | 120 |
| | | CONTRACT NO. 68352 | | |
| FED. ROAD DIST. NO. | ILLINOIS | FED. AID PROJECT | | |