FINAL SURVEY	SURVEYED	BY	DATE
NOTE BOOK	PLOTTED		
NO.	TEMPLATE		
	AREAS		
	AREAS CHECKED		

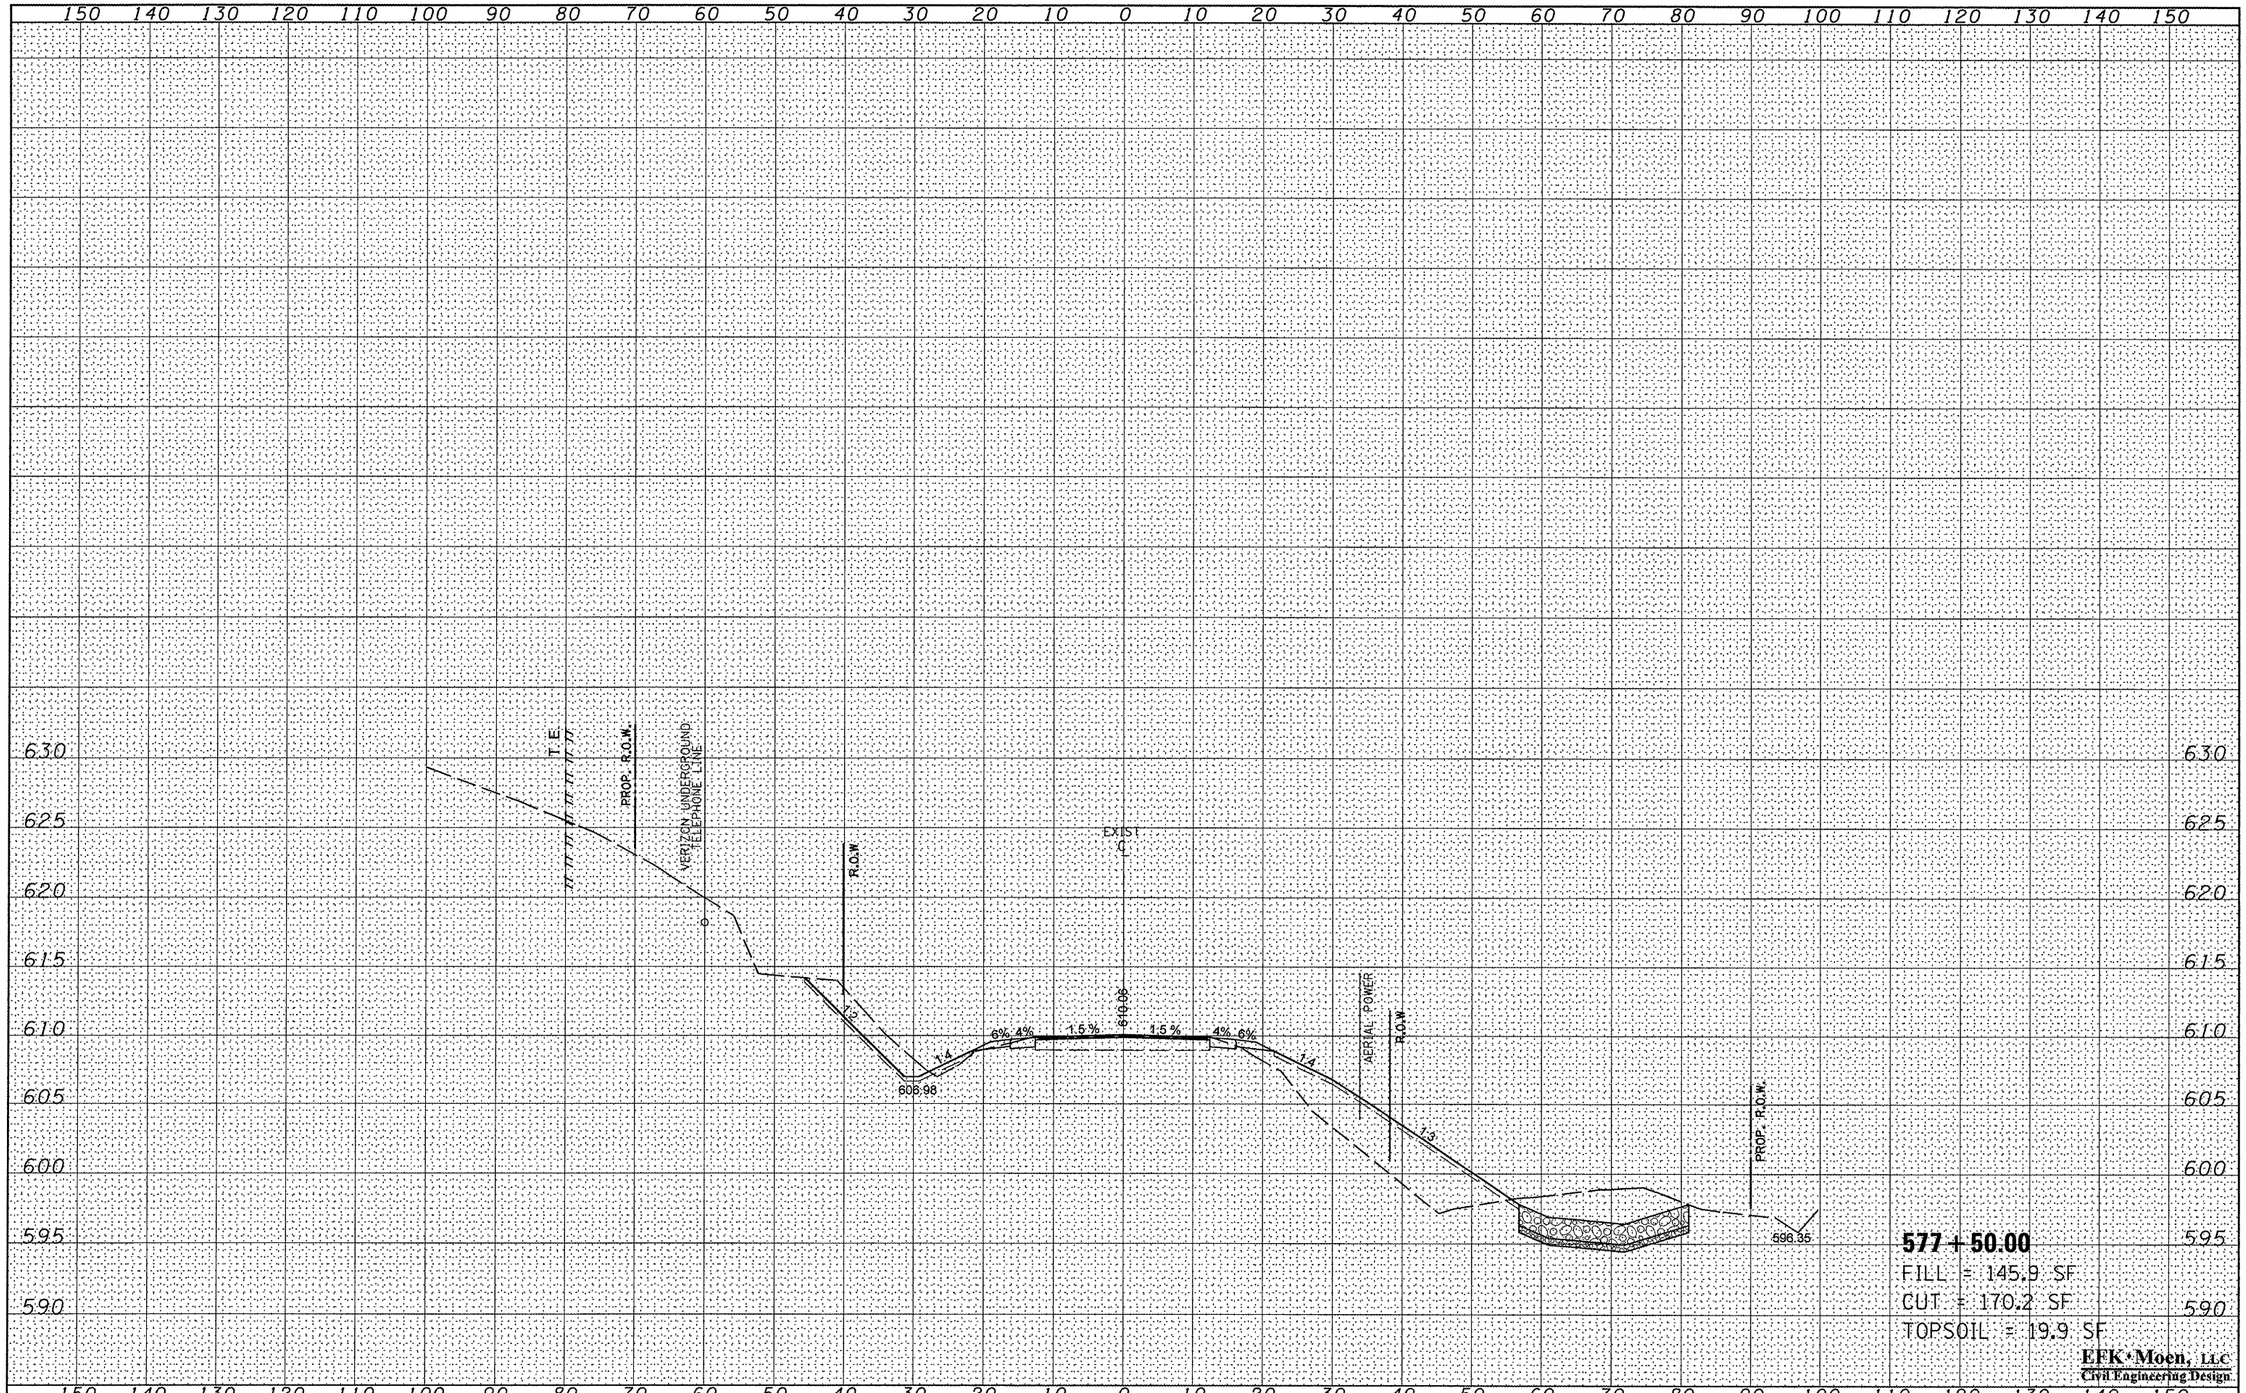

ORIGINAL SURVEY	SURVEYED	BY	DATE
NOTE BOOK	PLOTTED		
NO.	TEMPLATE		
	AREAS		
	AREAS CHECKED		

577 + 50.00

FILL = 145.9 SF

CUT = 170.2 SF

TOPSOIL = 19.9 SF

EFK•Moen, LLC
Civil Engineering Design

FILE NAME = Z:\08056_Shaw_Creek\dgn\Design\Final\Plotsheets\99-138-D468352-sht-xssht1.dgn	USER NAME = jd	DESIGNED -	REVISED -
	PLOT SCALE = 20.0000 ' / IN.	DRAWN - JD	REVISED -
	PLOT DATE = 10/16/2009	CHECKED - SD	REVISED -
		DATE - 10/15/09	REVISED -

STATE OF ILLINOIS
DEPARTMENT OF TRANSPORTATION

CROSS SECTIONS

SCALE: 5'V : 10'H | SHEET NO. 27 OF 40 SHEETS | STA. 577+50.00 TO STA. 577+50.00

F.A.P. RTE.	SECTION	COUNTY	TOTAL SHEETS	SHEET NO.
685	37BR-1	MCDONOUGH/FULTON	138	125
		CONTRACT NO. 68352		
FED. ROAD DIST. NO.	ILLINOIS	FED. AID PROJECT		