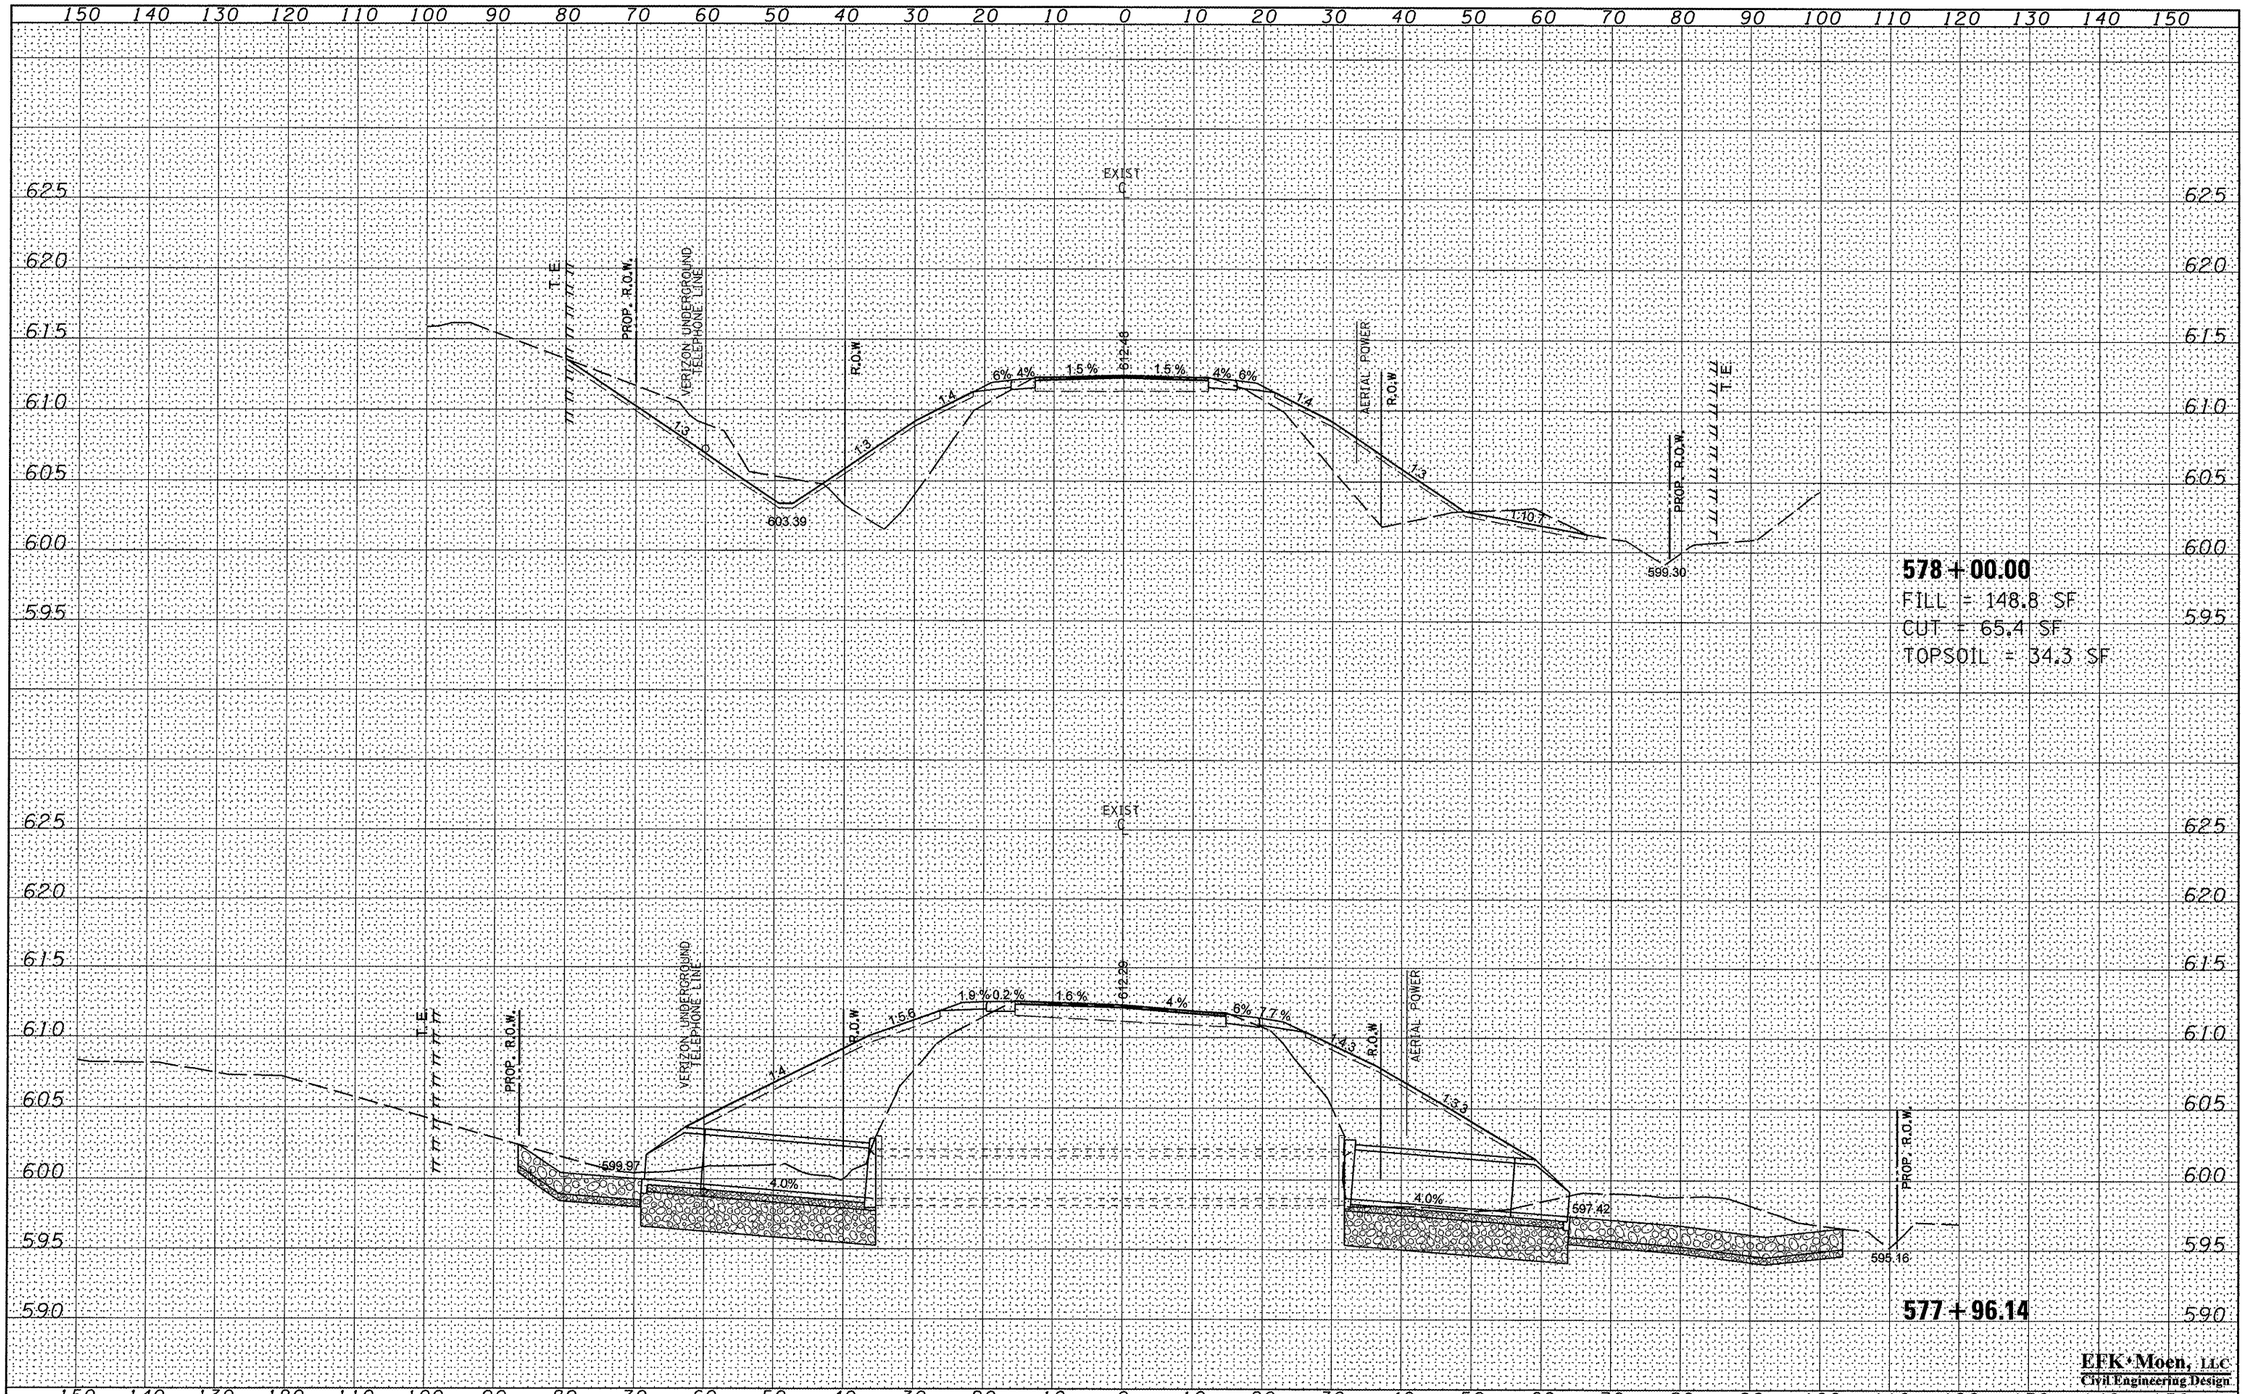

578 + 00.00
FILL = 148.8 SF
CUT = 65.4 SF
TOPSOIL = 34.3 SF

577 + 96.14

EFK·Moen, LLC
Civil Engineering Design

FINAL SURVEY	BY	DATE
SURVEYED		
PLOTTED		
TEMPLATE		
NOTE BOOK	AREAS	
NO.	AREAS CHECKED	

ORIGINAL SURVEY	BY	DATE
SURVEYED		
PLOTTED		
TEMPLATE		
NOTE BOOK	AREAS	
NO.	AREAS CHECKED	

FILE NAME = Z:\08056_Shaw_Creek\dgn\Design\Final\Plotsheets\99-138-D468352-sht-xssht1.dgn	USER NAME = Jd	DESIGNED -	REVISED -
		DRAWN - JD	REVISED -
	PLOT SCALE = 20.0000 ' / IN.	CHECKED - SD	REVISED -
	PLOT DATE = 10/16/2009	DATE - 10/15/09	REVISED -

STATE OF ILLINOIS
DEPARTMENT OF TRANSPORTATION

CROSS SECTIONS

SCALE: 5'V : 10'H | SHEET NO. 28 OF 40 SHEETS | STA. 577+96.14 | TO STA. 578+00.00

F.A.P. RTE.	SECTION	COUNTY	TOTAL SHEETS	SHEET NO.
685	37BR-1	MCDONOUGH/ FULTON	138	126
		CONTRACT NO. 68352		
FED. ROAD DIST. NO.	ILLINOIS	FED. AID PROJECT		