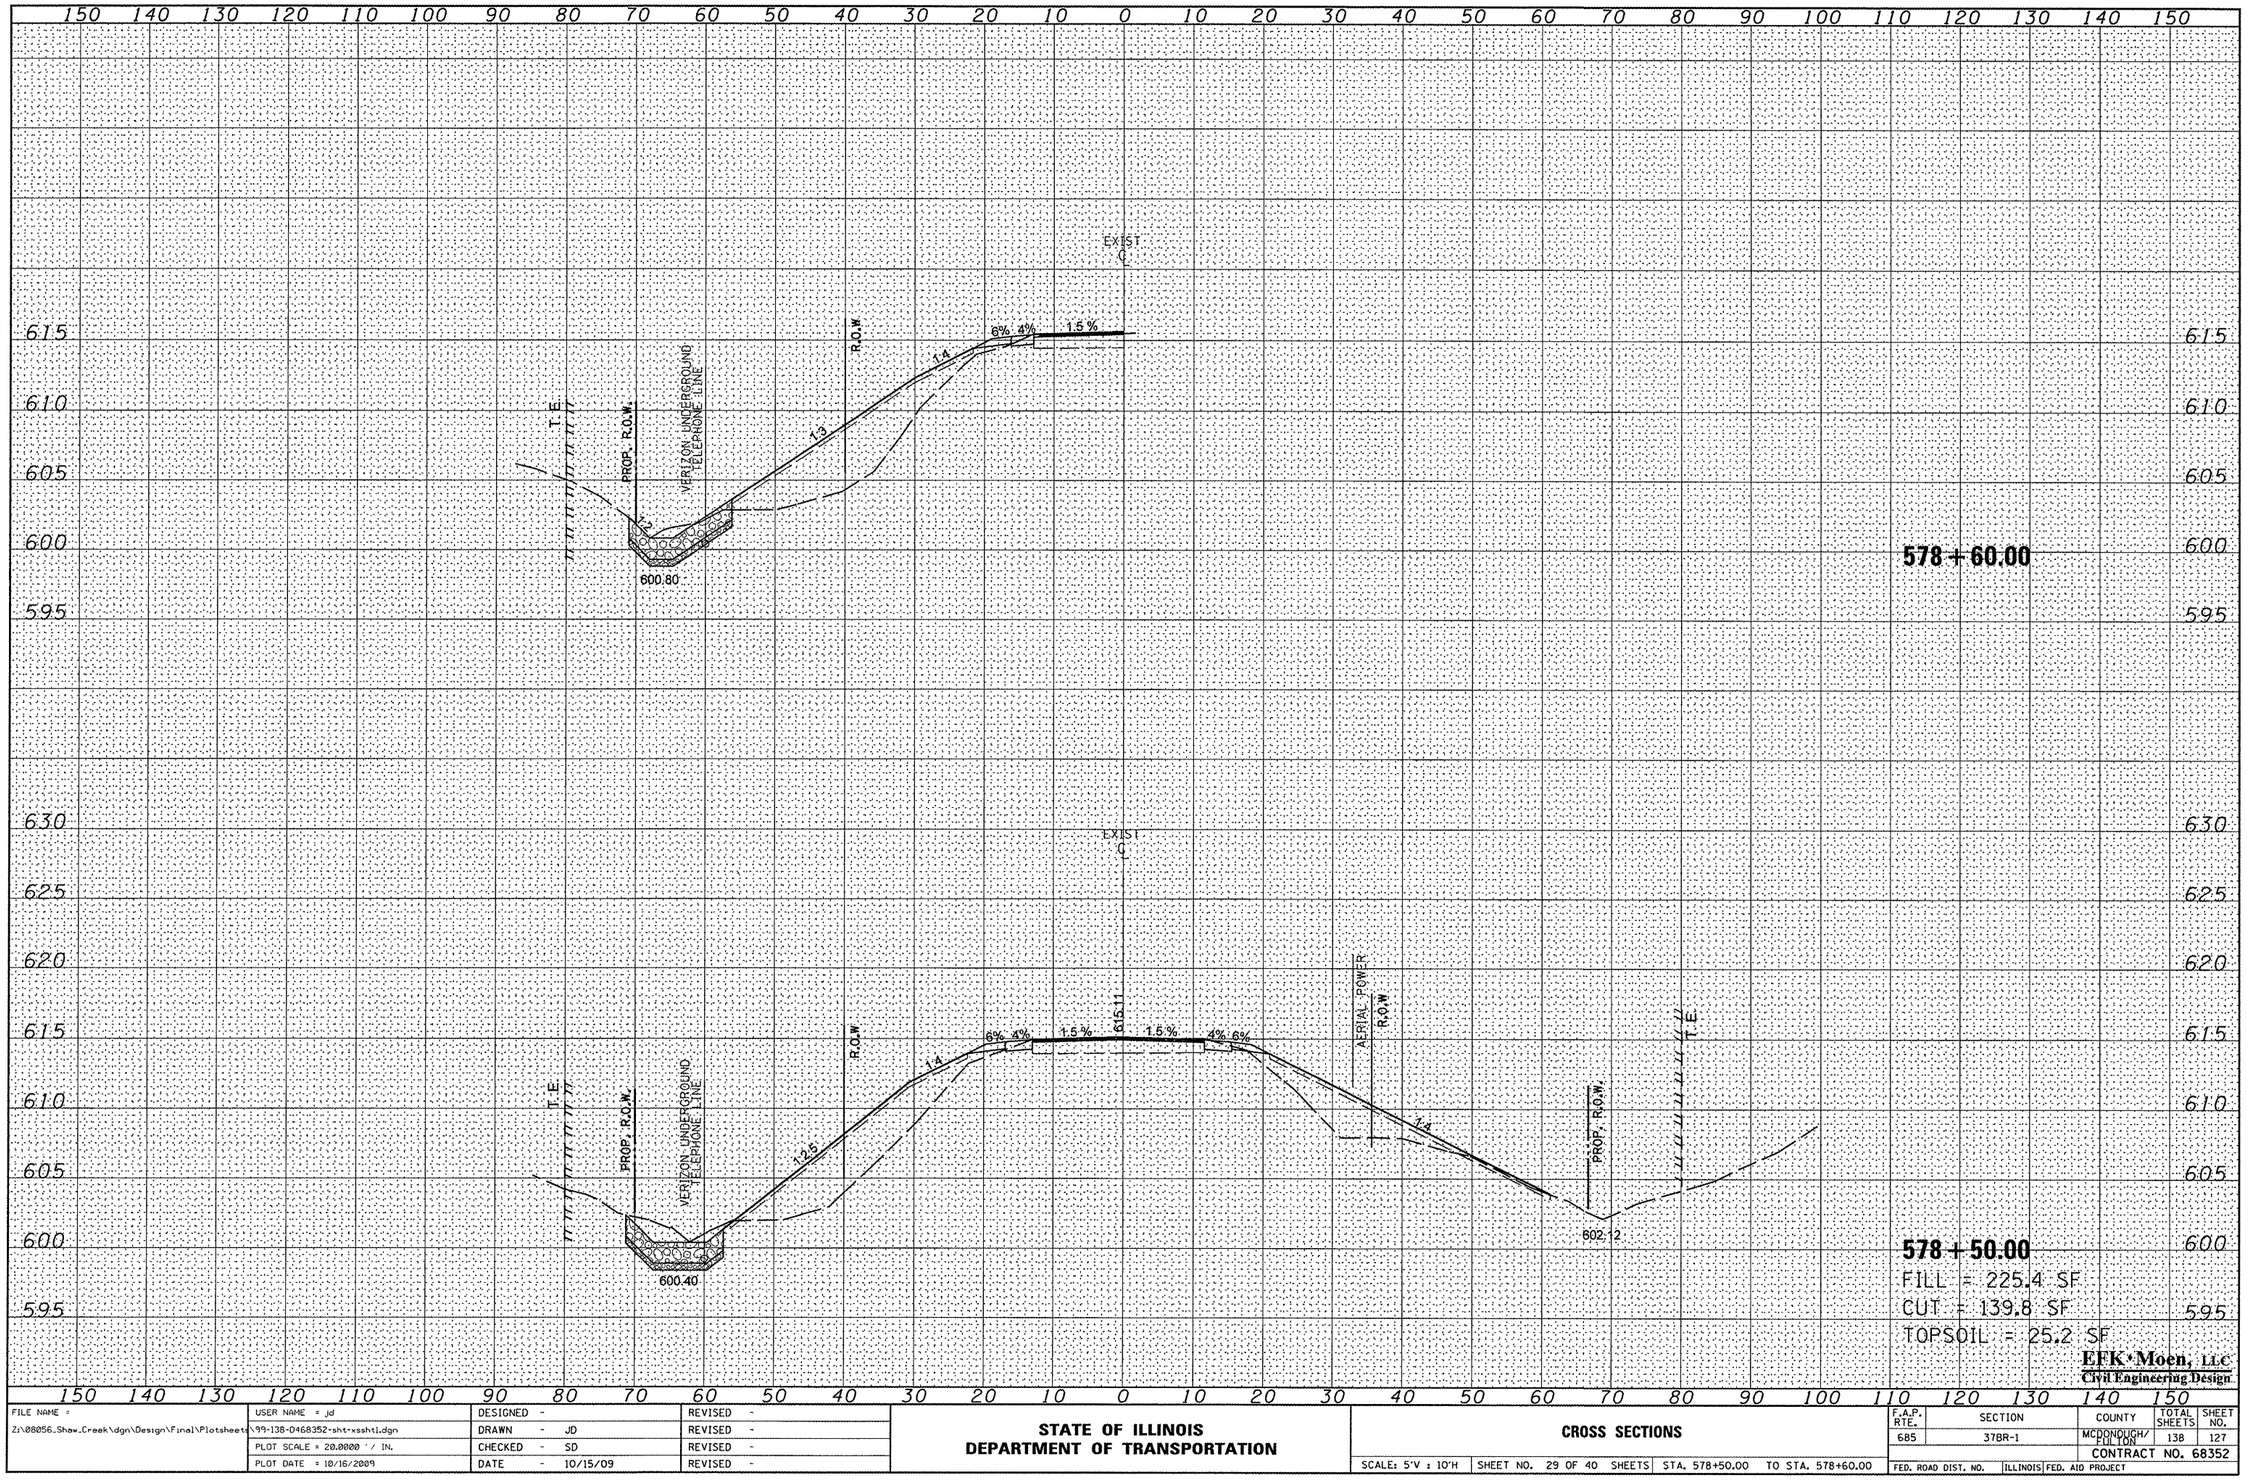

FINAL SURVEY — NOTE BOOK — NO.

	DATE	BY
SURVEYED		
PLOTTED		
TEMPLATE		
AREAS		
AREAS CHECKED		

ORIGINAL SURVEY — NOTE BOOK — NO.

	DATE	BY
SURVEYED		
PLOTTED		
TEMPLATE		
AREAS		
AREAS CHECKED		

EFK·Moen, LLC
Civil Engineering Design

FILE NAME = Z:\08056_Shaw_Creek\dgn\Design\Final\Plotsheets\99-138-D468352-sht-xssht1.dgn	USER NAME = jd	DESIGNED -	REVISED -
		DRAWN - JD	REVISED -
	PLOT SCALE = 20.0000 ' / IN.	CHECKED - SD	REVISED -
	PLOT DATE = 10/16/2009	DATE - 10/15/09	REVISED -

STATE OF ILLINOIS
DEPARTMENT OF TRANSPORTATION

CROSS SECTIONS

SCALE: 5'V : 10'H | SHEET NO. 29 OF 40 SHEETS | STA. 578+50.00 TO STA. 578+60.00

F.A.P. RTE.	SECTION	COUNTY	TOTAL SHEETS	SHEET NO.
685	37BR-1	MCDONOUGH/ FULTON	138	127
		CONTRACT NO. 68352		
FED. ROAD DIST. NO.	ILLINOIS	FED. AID PROJECT		