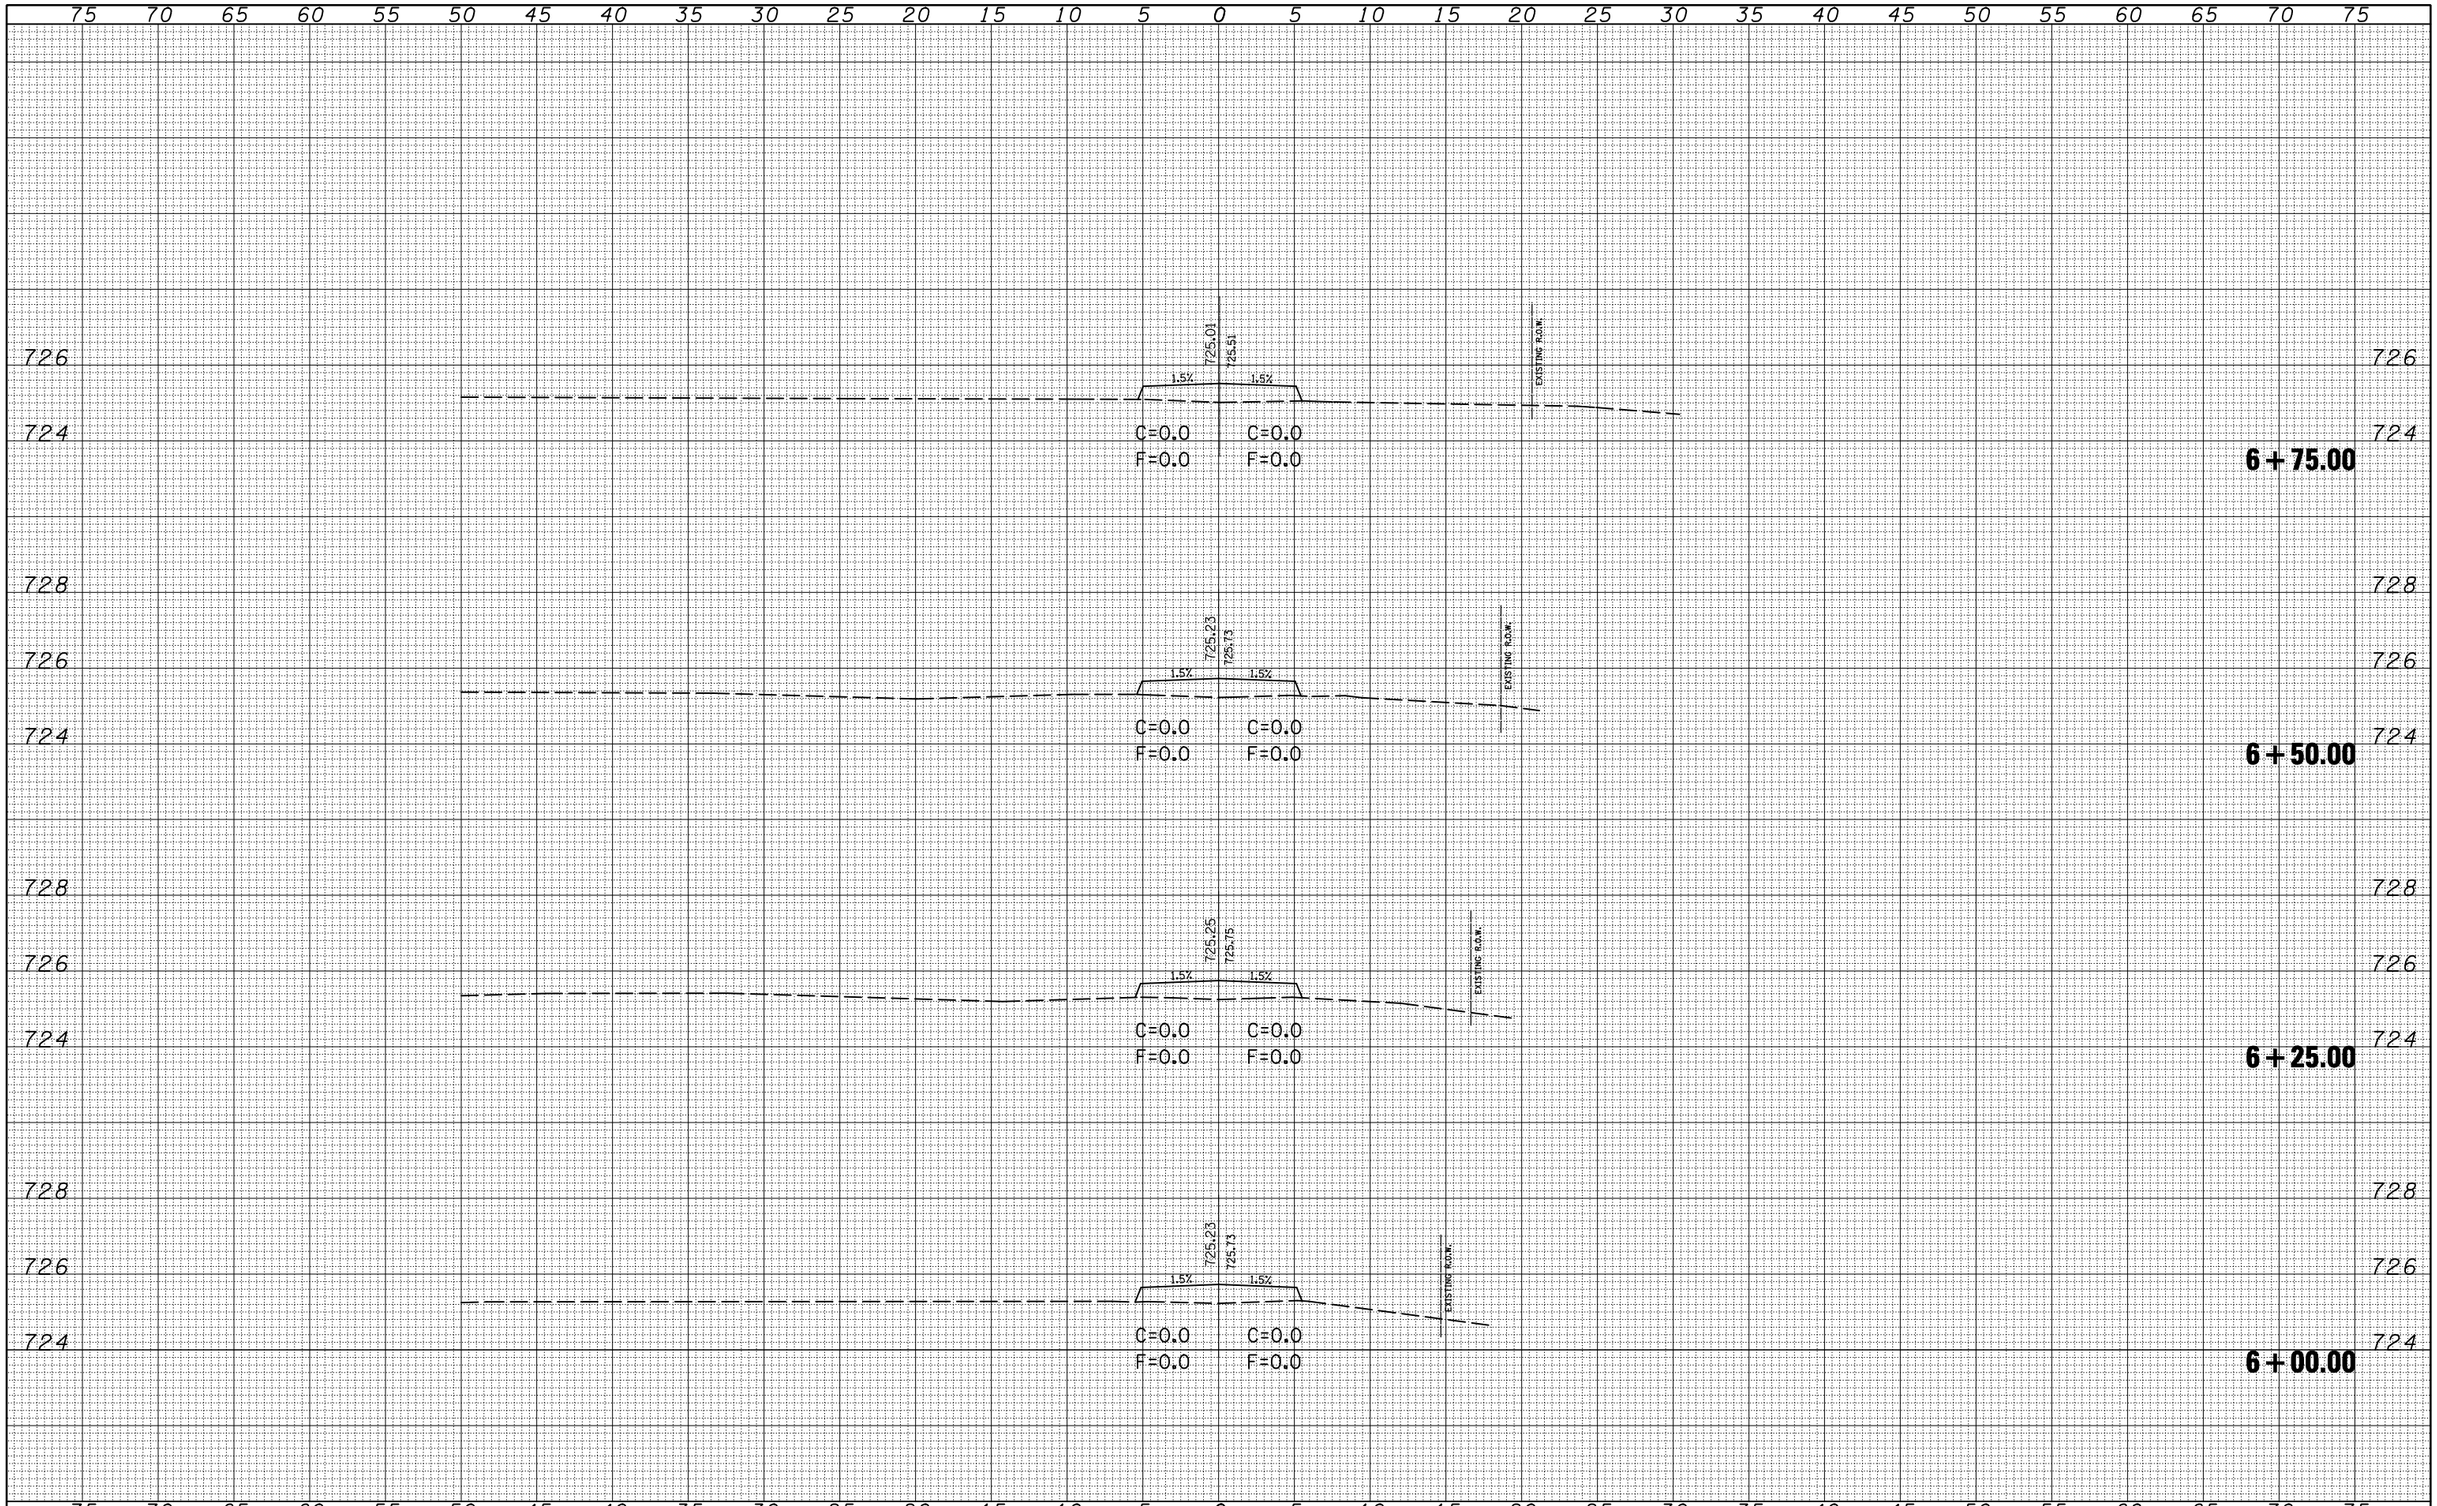

FINAL SURVEY		BY	DATE
	SURVEYED		
	PLOTTED		
	TEMPLATE		
NOTE BOOK	AREAS		
	AREAS CHECKED		
NO.			

ORIGINAL SURVEY		BY	DATE
	SURVEYED		
	PLOTTED		
	TEMPLATE		
NOTE BOOK	AREAS		
	AREAS CHECKED		
NO.			

FILE NAME =	USER NAME = shererjm	DESIGNED -	REVISED -
c:\pw_work\PWIDOT\SHERERJM\dms86674\D570388-sht-alley_xs.dgn		DRAWN -	REVISED -
	PLOT SCALE = 10.0000 ' / IN.	CHECKED -	REVISED -
	PLOT DATE = 10/13/2009	DATE -	REVISED -

STATE OF ILLINOIS
DEPARTMENT OF TRANSPORTATION

EXISTING ACCESS ROAD
CROSS-SECTIONS

SCALE: | SHEET NO. 3 OF 6 SHEETS | STA. 6+00.00 | TO STA. 6+75.00

F.A.S. RTE.	SECTION	COUNTY	TOTAL SHEETS	SHEET NO.
1517	12VBR-1	PIATT	168	165

CONTRACT NO. 70388

ILLINOIS | FED. AID PROJECT