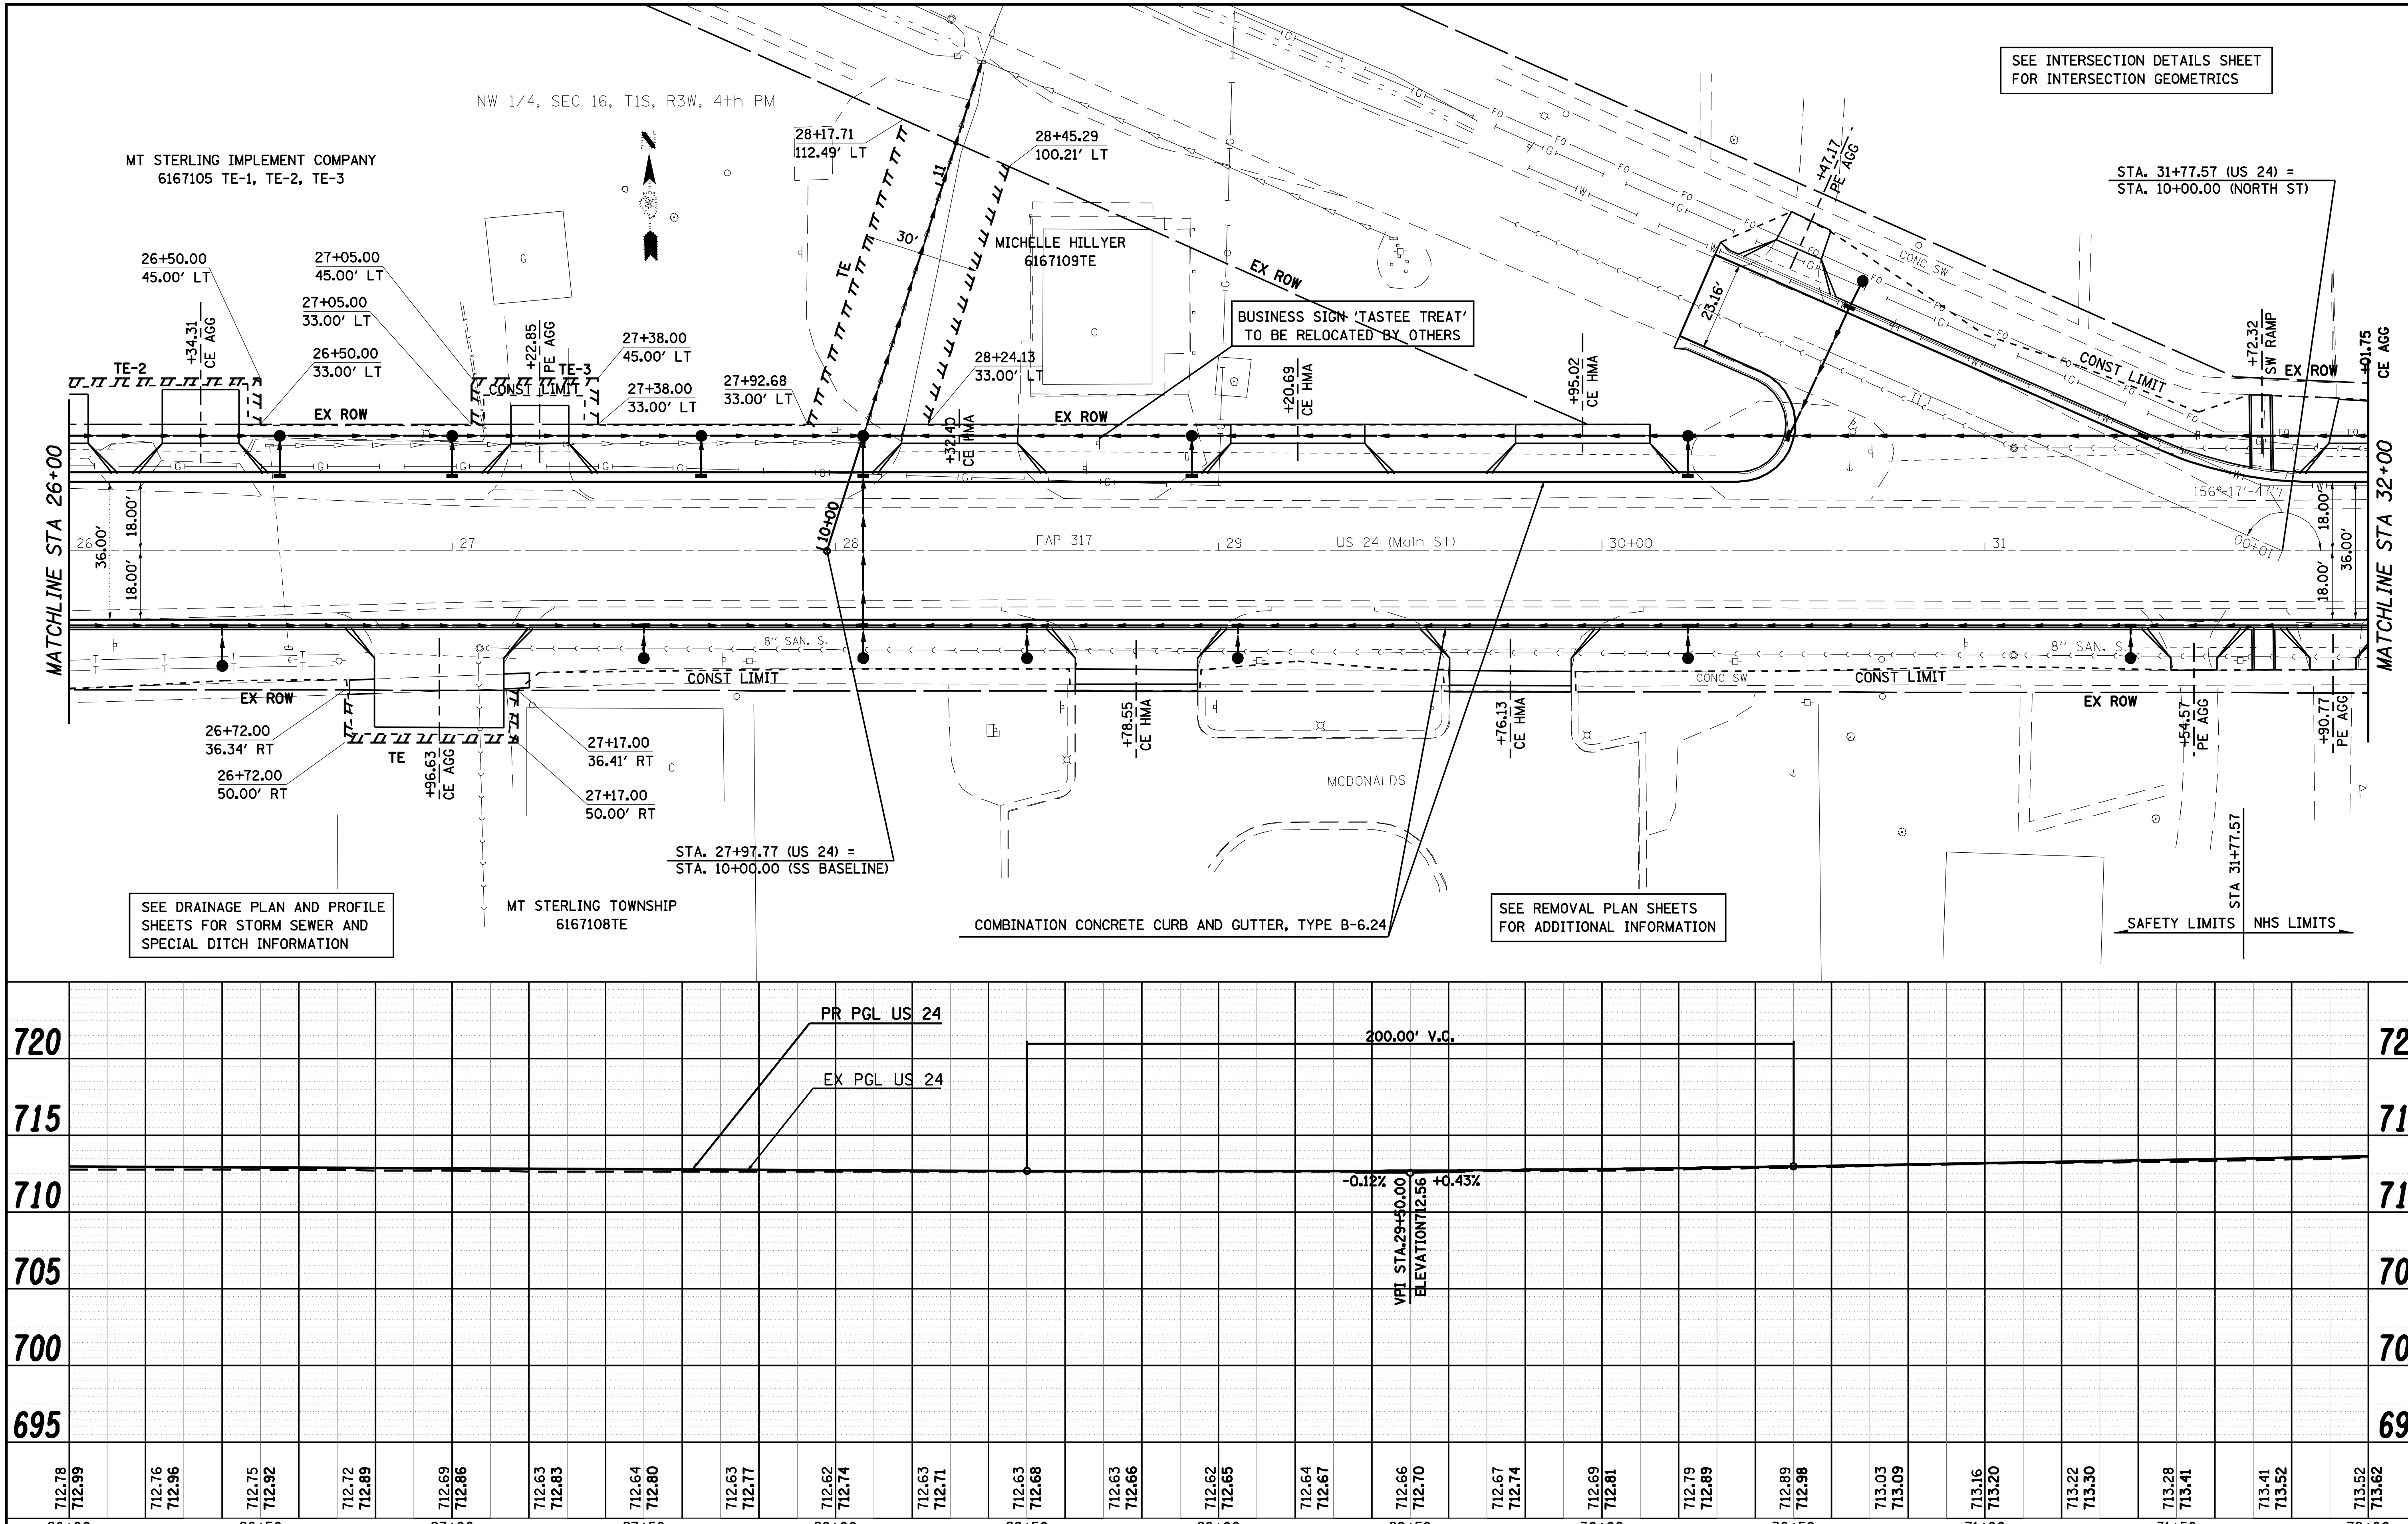

PLAN	NOTE BOOK	NO.	SURVEYED	PLOTTED	ALIGNMENT CHECKED	RT. OF WAY CHECKED	CADD FILE NAME	BY	DATE

PROFILE	NOTE BOOK	NO.	SURVEYED	PLOTTED	GRADES CHECKED	B.M. NOTED	STRUCTURE NOTAT'NS CH'KD	BY	DATE

FILE NAME = c:\pw_work\PWIDOT\LAUGHLINRL\dms20175\d672b60-sht-plnprf.dgn	USER NAME = laughlinrl	DESIGNED -	REVISED -
	PLOT SCALE = 40.0000 ' / IN.	DRAWN -	REVISED -
	PLOT DATE = Oct-07-2009 09:13:53AM	CHECKED -	REVISED -
		DATE -	REVISED -

STATE OF ILLINOIS
DEPARTMENT OF TRANSPORTATION

PLAN AND PROFILE SHEET

SCALE: | SHEET NO. 4 OF 8 SHEETS | STA. 26+00 TO STA. 32+00

F.A.P RTE.	SECTION	COUNTY	TOTAL SHEETS	SHEET NO.
*	7(W-1,RS-8,N); 9RS-4	BROWN	177	57

CONTRACT NO. 72B60

FED. ROAD DIST. NO. | ILLINOIS | FED. AID PROJECT

* FAP 317 (US 24) & 550 (IL 99)