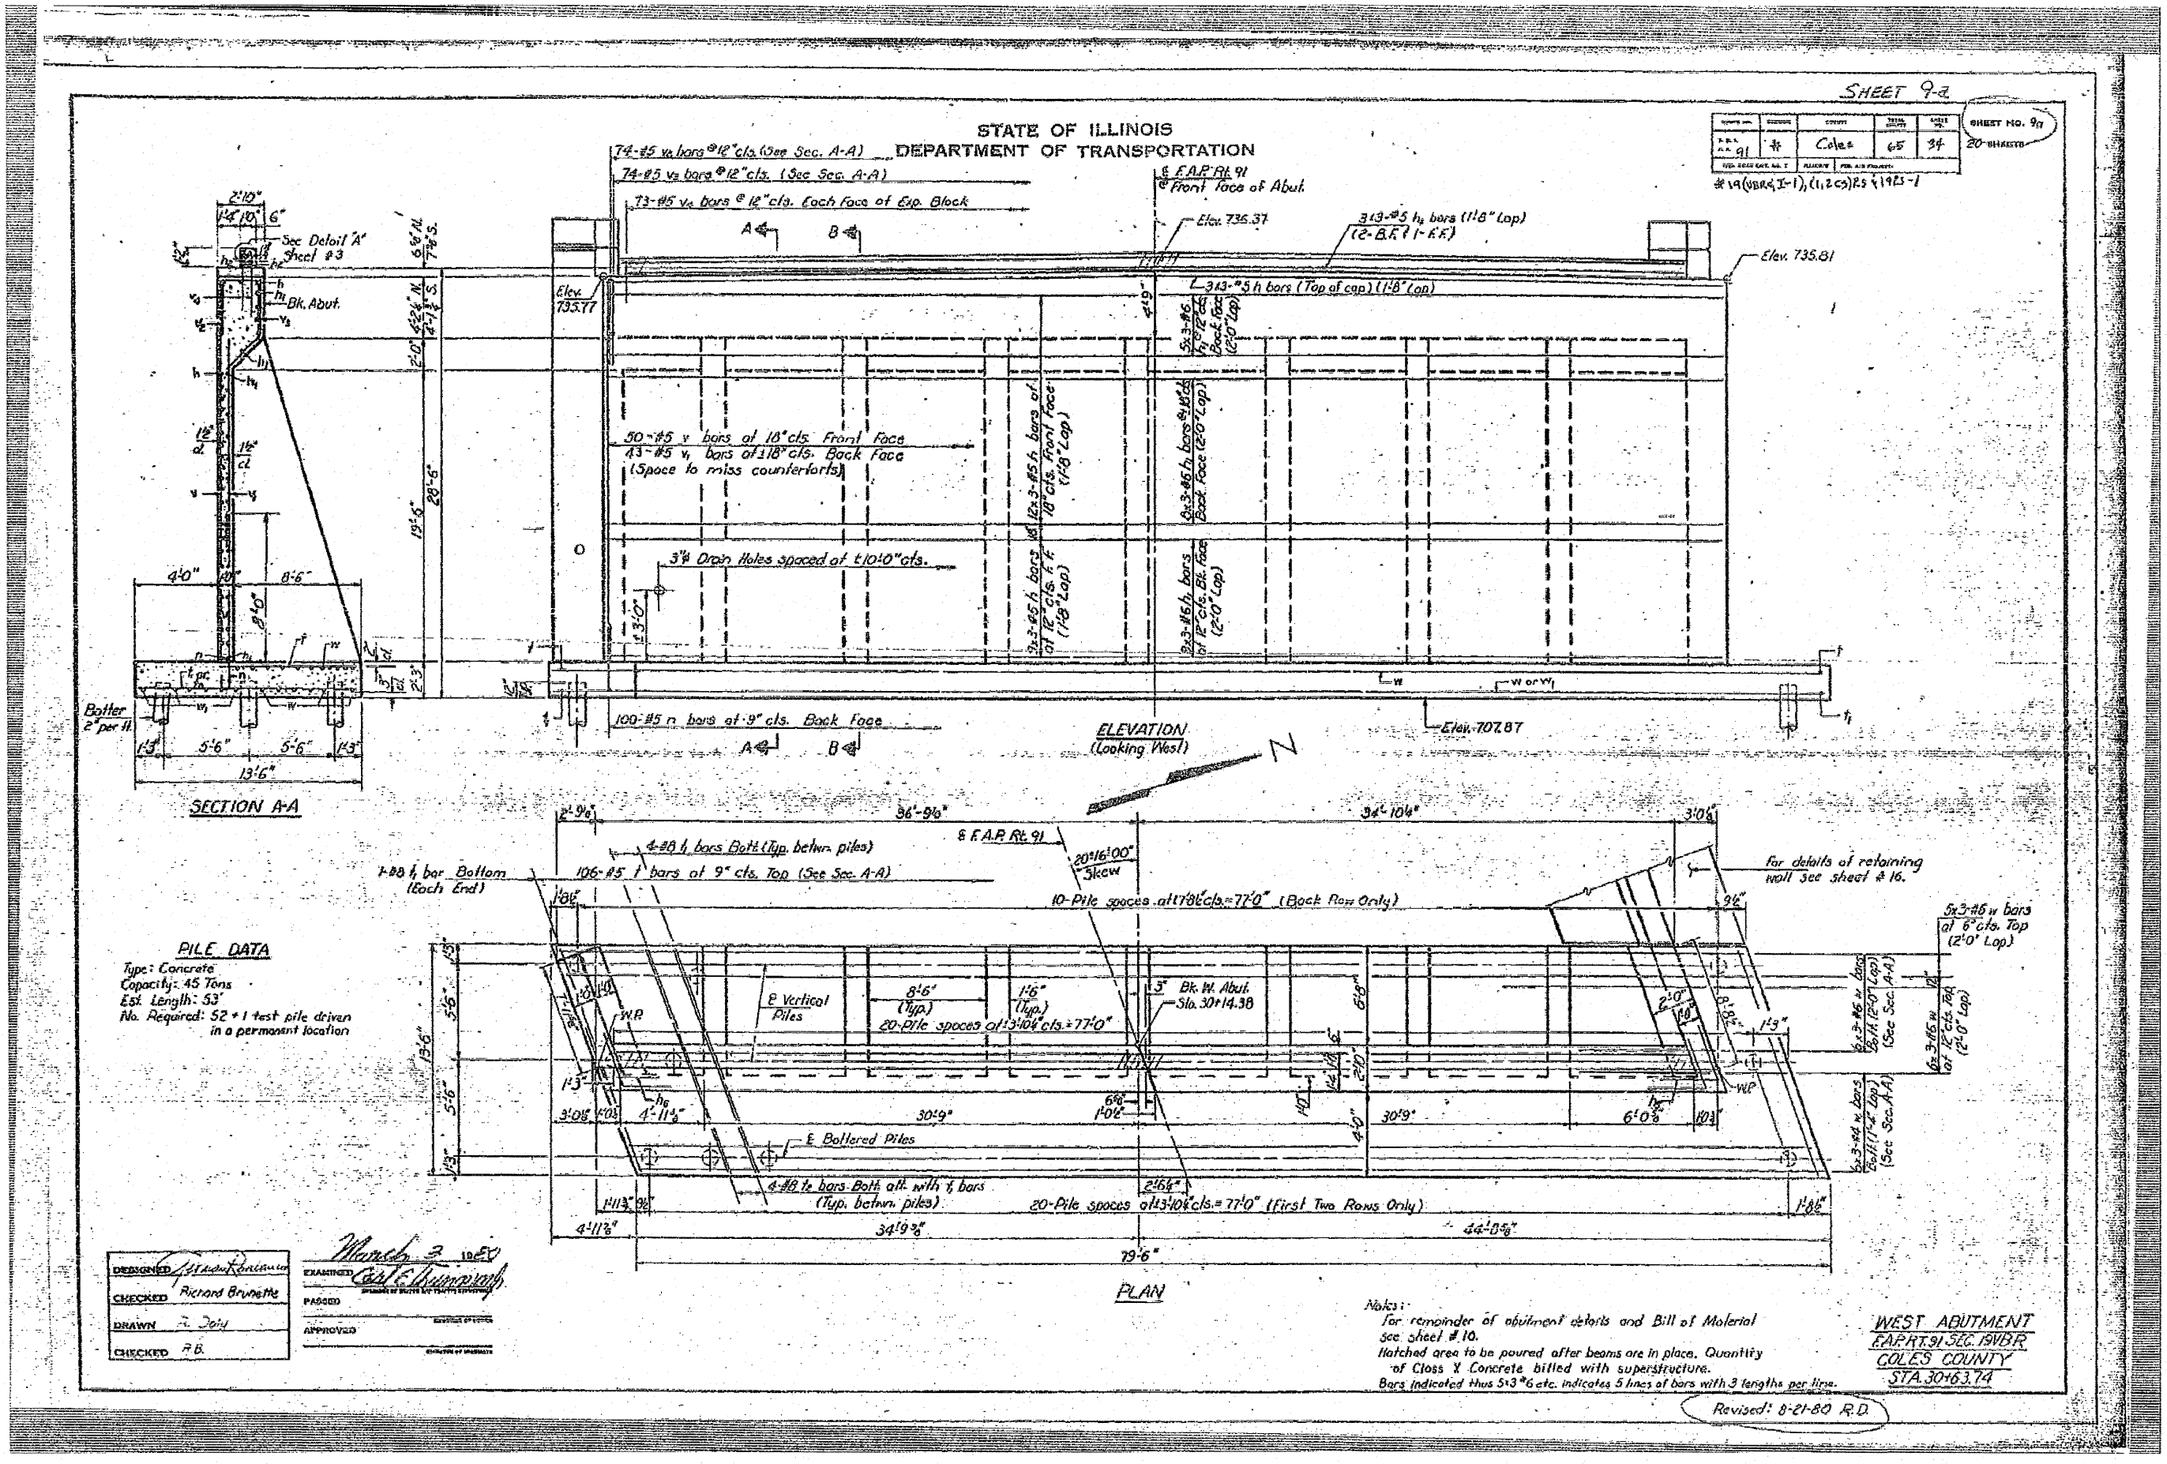

FILE NAME = 0774149-sht-rem59.dgn	USER NAME = HAS	DESIGNED - MTD	REVISED -	STATE OF ILLINOIS DEPARTMENT OF TRANSPORTATION	SN 015-0064 EXISTING PLANS	F.A.P. RTE. 325	SECTION (19VBR)BR	COUNTY COLES	TOTAL SHEETS 92	SHEET NO. 68
		DRAWN - RJT	REVISED -					CONTRACT NO. 74149		
	PLOT SCALE = 0.0833 ' / IN.	CHECKED - MTD	REVISED -							
	PLOT DATE = 7/31/2009 2:22:23 PM	DATE - AUGUST 3, 2009	REVISED -		SCALE: NONE SHEET NO. 9 OF 21 SHEETS STA. TO STA.	FED. ROAD DIST. NO.	ILLINOIS	FED. AID PROJECT		