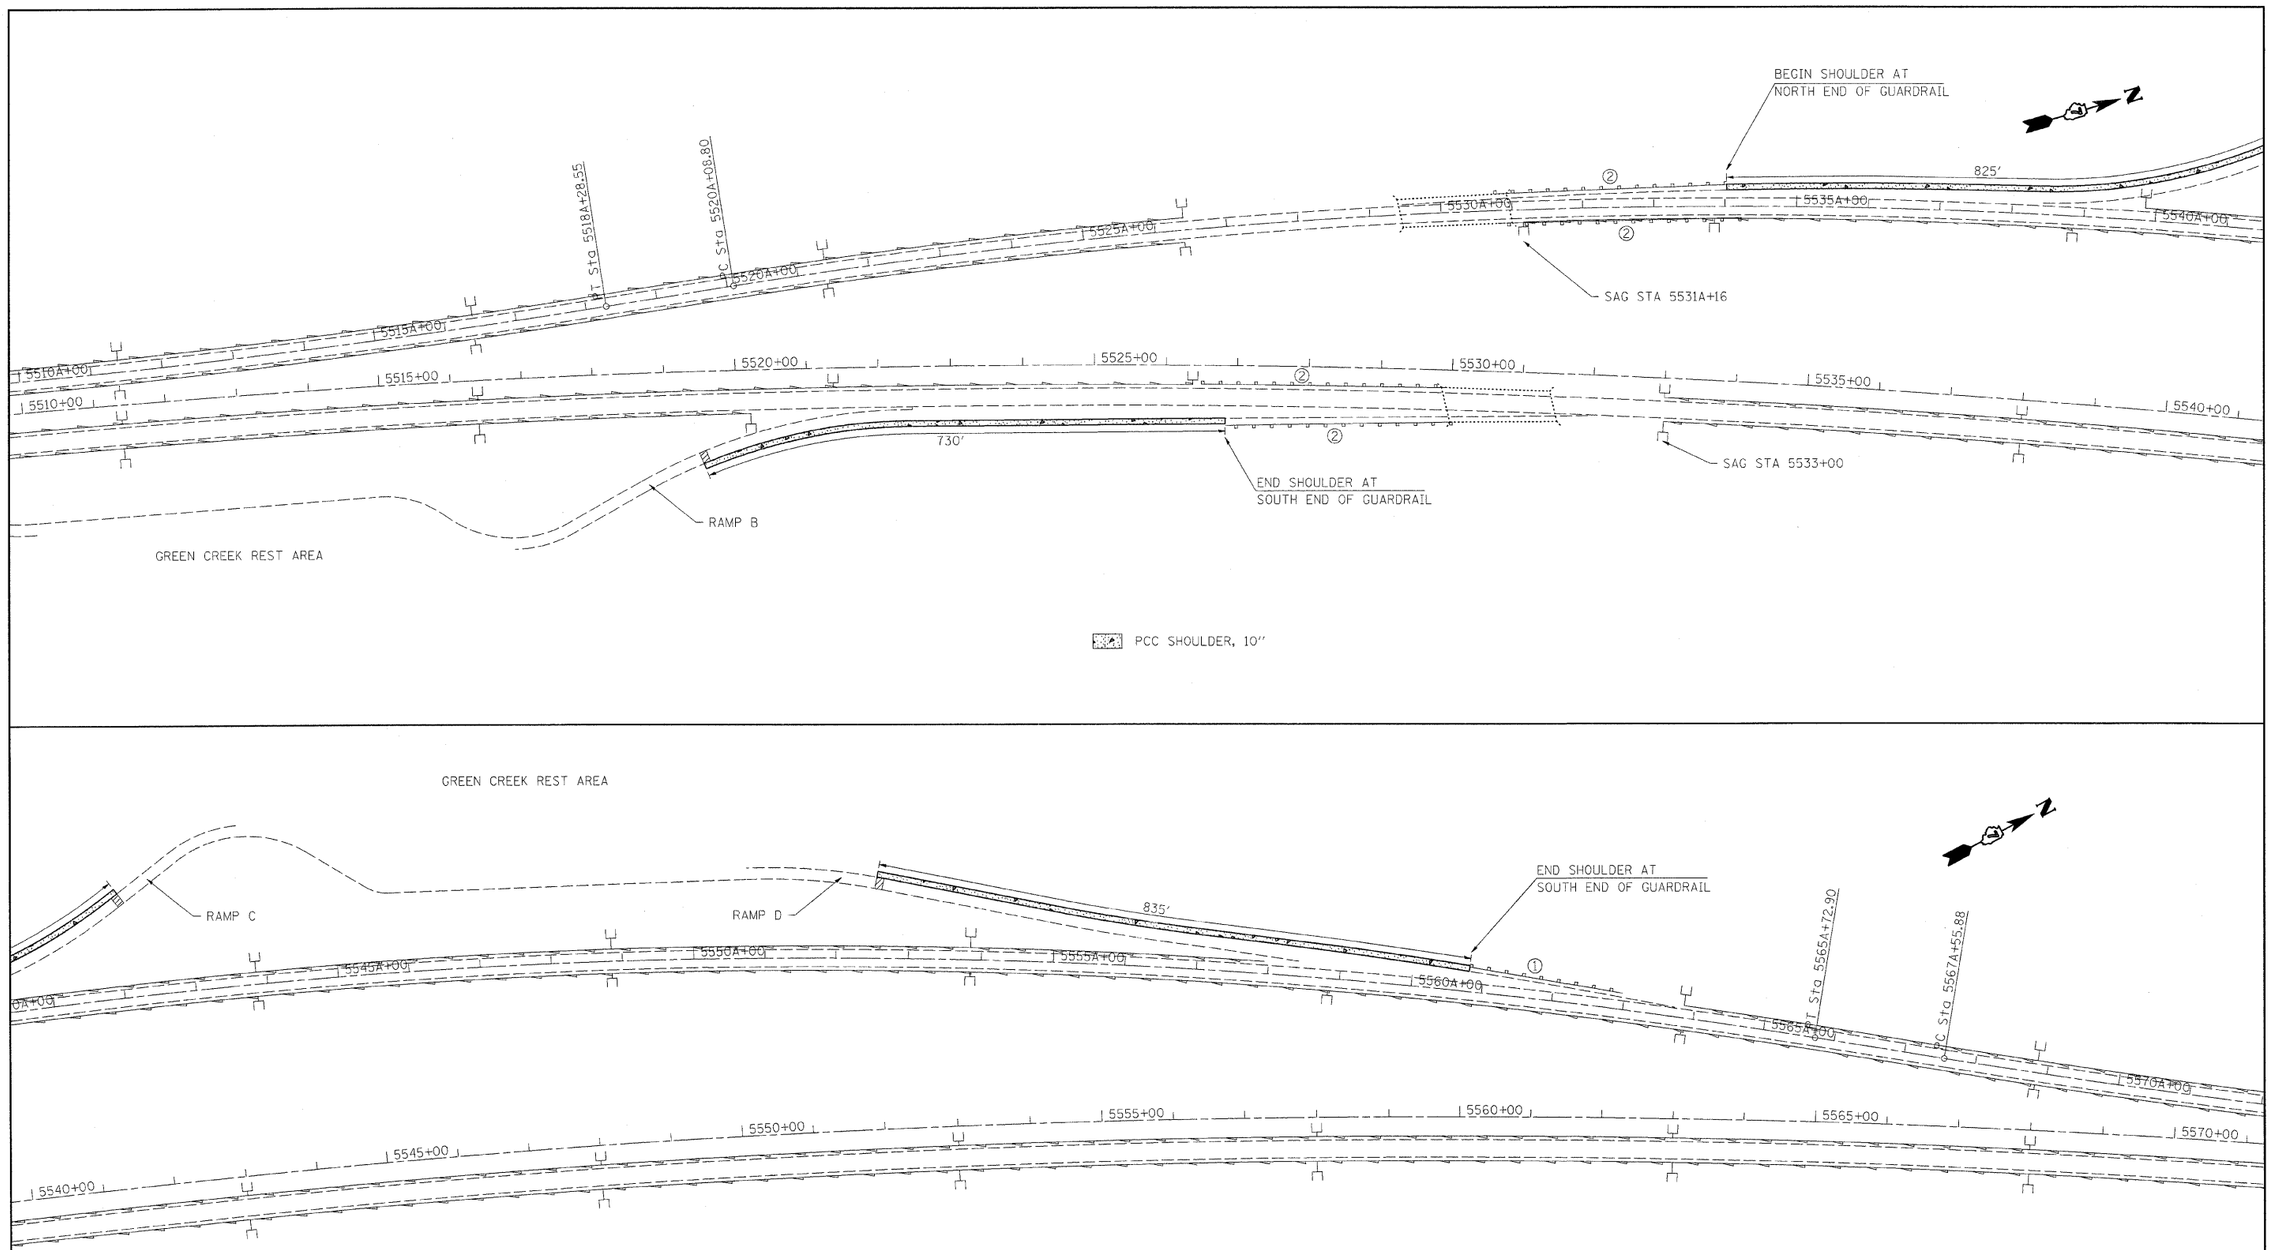

FILE NAME = c:\pw_work\PWIDOT\TEASLEYCK\dms52805\D074253-sht-plan.dgn	USER NAME = teasleyck	DESIGNED -	REVISED -	STATE OF ILLINOIS DEPARTMENT OF TRANSPORTATION	PLAN SHEET				F.A.I. RTE.	SECTION	COUNTY	TOTAL SHEETS	SHEET NO.
	PLOT SCALE = 100.2000 ' / IN.	DRAWN -	REVISED -						57	(25-8)RS	Effingham	15	11
	PLOT DATE = 10/6/2009	CHECKED -	REVISED -								CONTRACT NO. 74253		
		DATE -	REVISED -		SCALE:	SHEET NO. OF SHEETS	STA.	TO STA.	FED. ROAD DIST. NO.	ILLINOIS	FED. AID PROJECT		