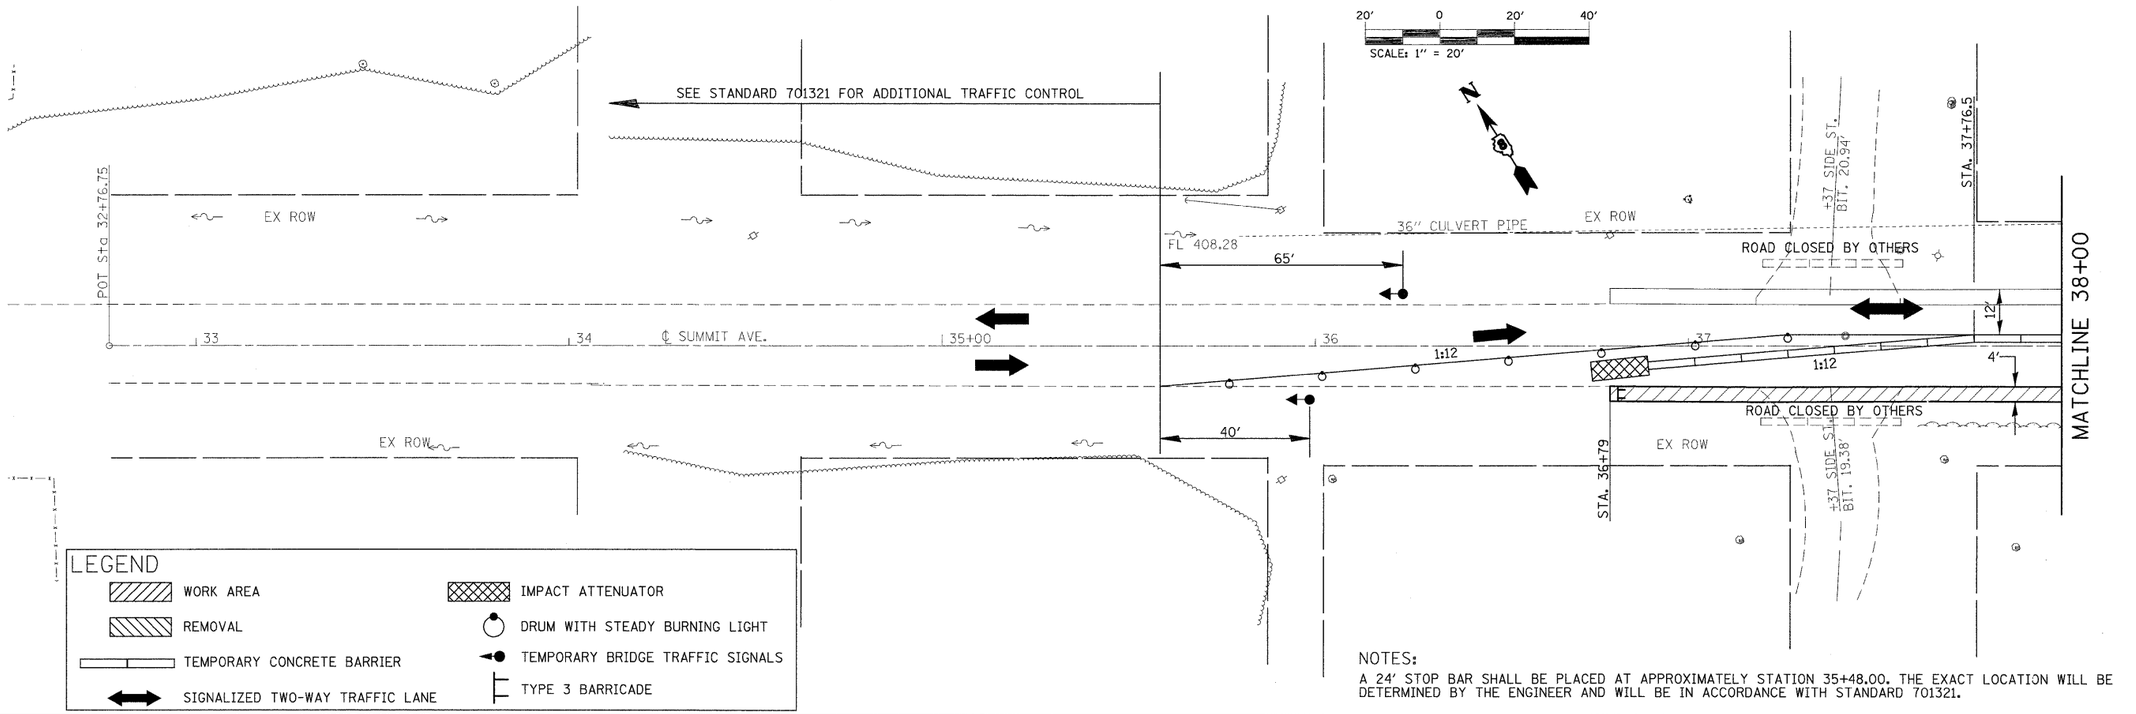

NOTES:
A 24' STOP BAR SHALL BE PLACED AT APPROXIMATELY STATION 35+48.00. THE EXACT LOCATION WILL BE DETERMINED BY THE ENGINEER AND WILL BE IN ACCORDANCE WITH STANDARD 701321.

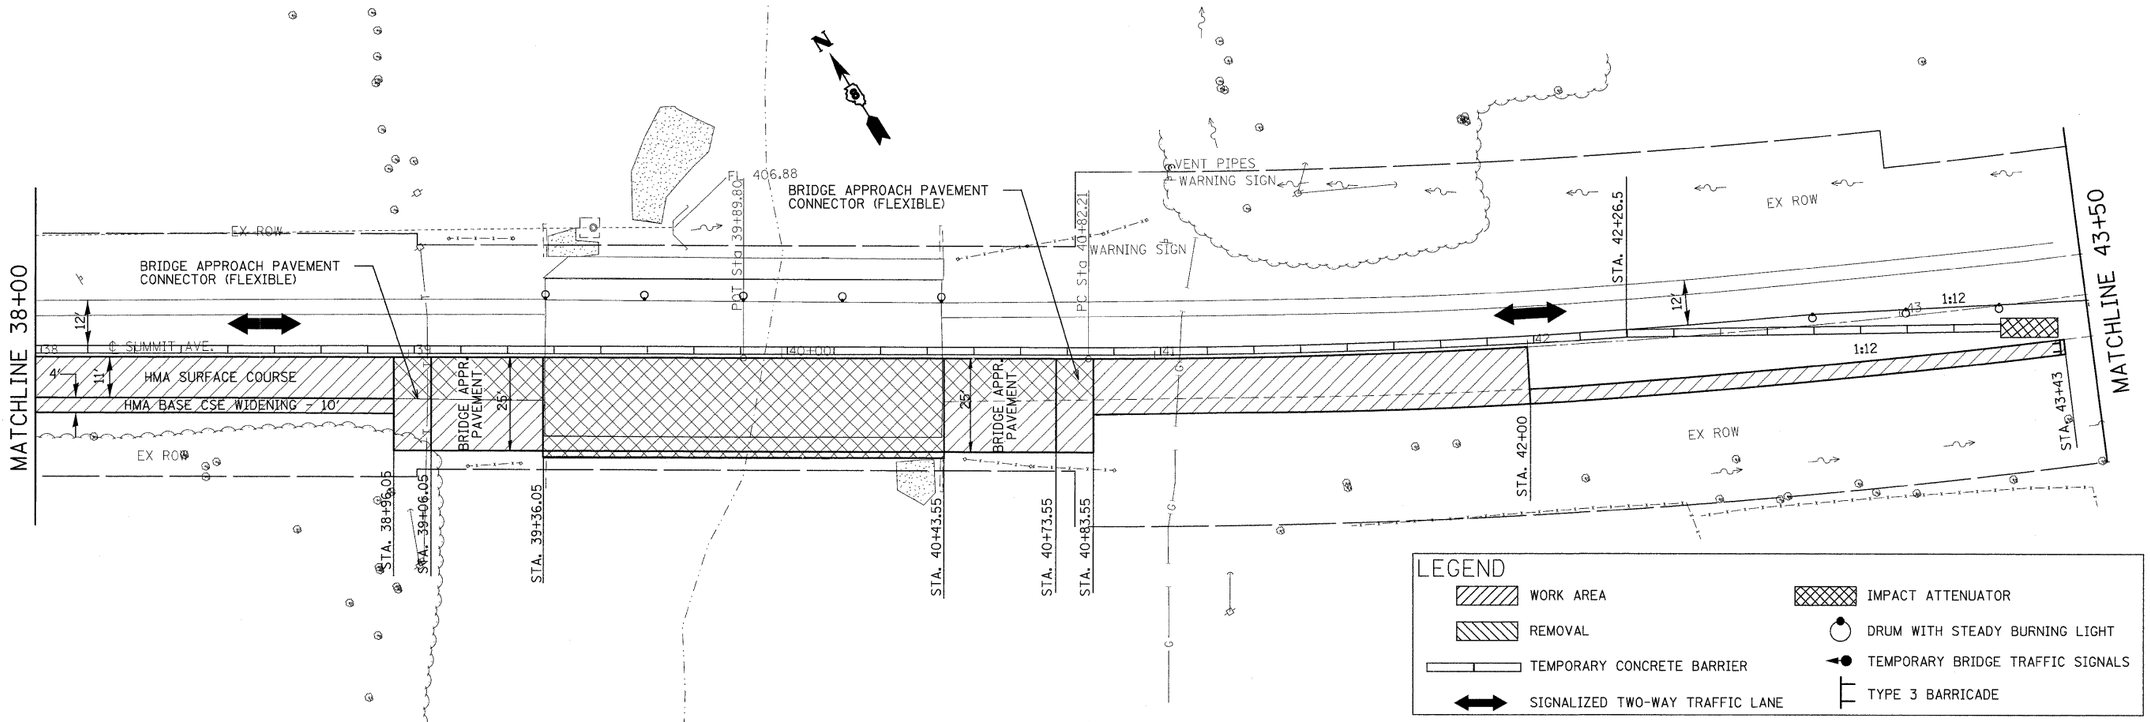

FILE NAME = c:\pw_work\PWIDOT\MANNTM\dms71221\pln0404498a.dgn	USER NAME = manntm	DESIGNED -	REVISED -
		DRAWN -	REVISED -
	PLOT SCALE = 20.000 ' / IN.	CHECKED -	REVISED -
	PLOT DATE = 12/7/2009	DATE -	REVISED -

STATE OF ILLINOIS
DEPARTMENT OF TRANSPORTATION

STAGE 1 CONSTRUCTION

SCALE: | SHEET NO. 4 OF 7 SHEETS | STA. | TO STA.

F.A.U. RTE.	SECTION	COUNTY	TOTAL SHEETS	SHEET NO.
9181	52BR	ST. CLAIR	41	13
		CONTRACT NO. 76120		
	ILLINOIS FED. AID PROJECT			