NOT TO SCALE

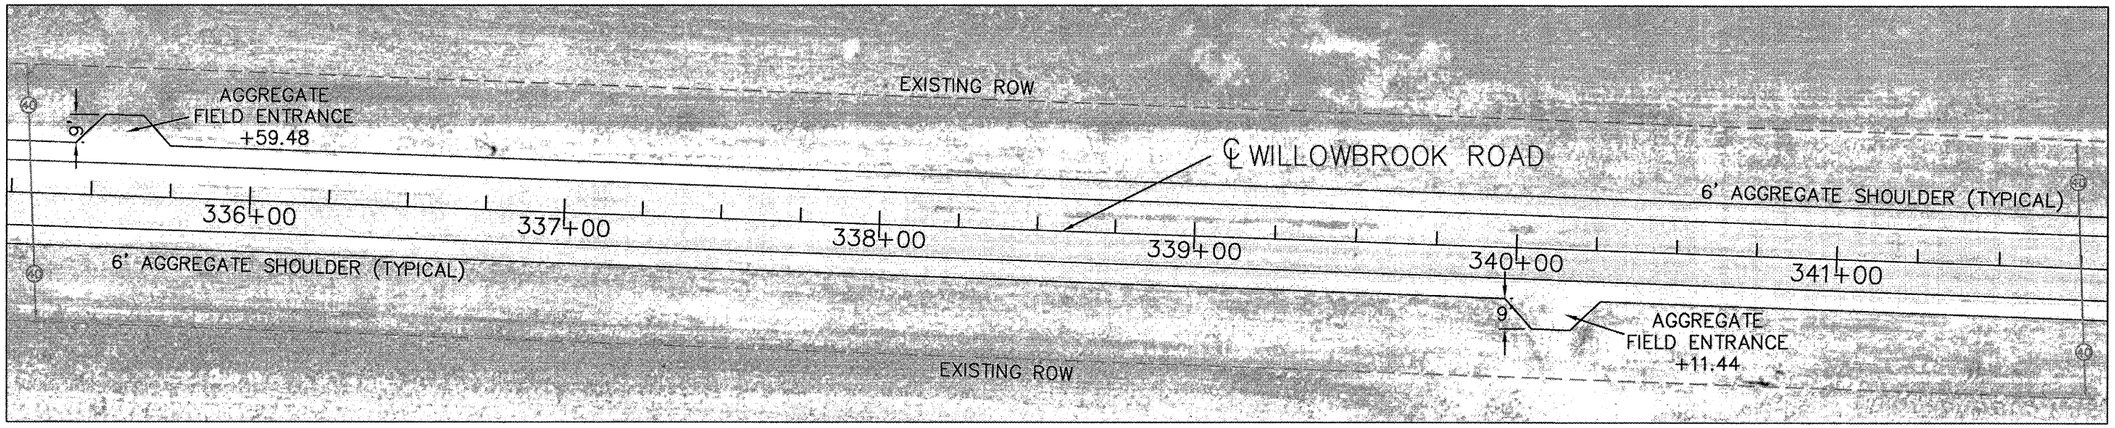
EXISTING ROW
AGGREGATE
FIELD ENTRANCE
+59.48
9'
℄ WILLOWBROOK ROAD
6' AGGREGATE SHOULDER (TYPICAL)
336+00
337+00
338+00
339+00
340+00
341+00
6' AGGREGATE SHOULDER (TYPICAL)
9'
AGGREGATE
FIELD ENTRANCE
+11.44
EXISTING ROW

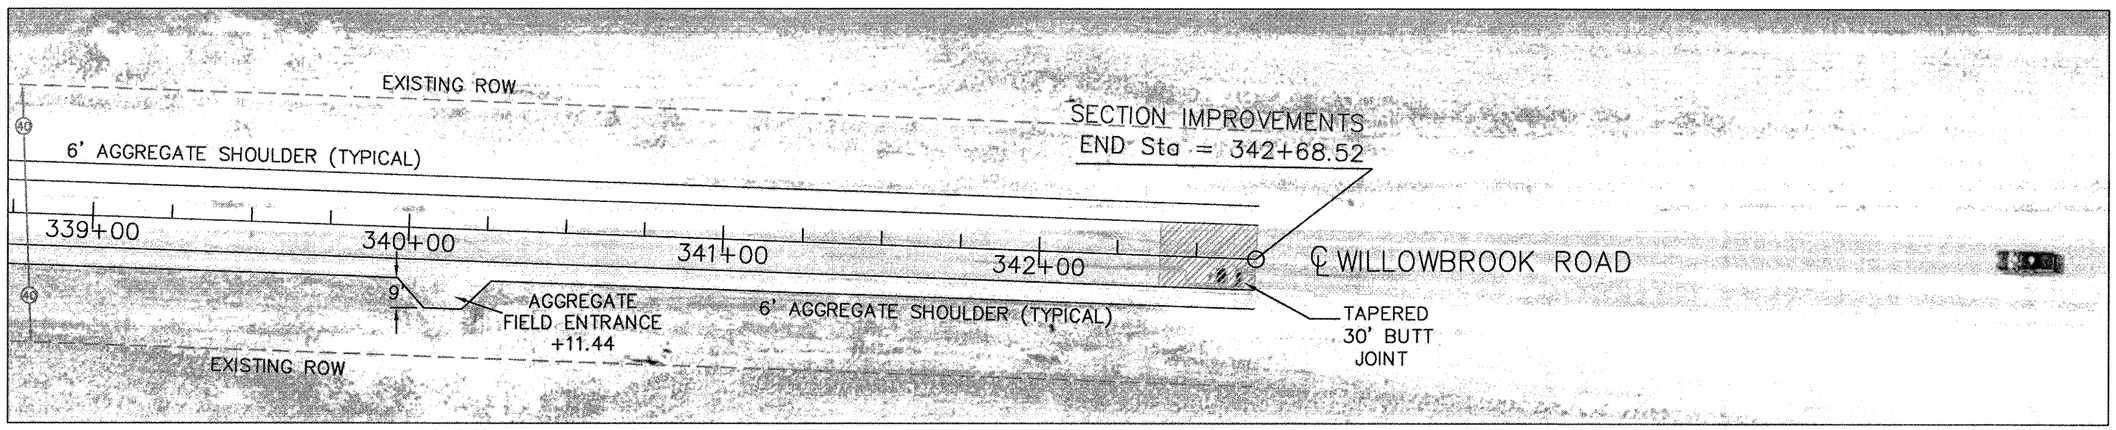
EXISTING ROW
SECTION IMPROVEMENTS
END Sta = 342+68.52
6' AGGREGATE SHOULDER (TYPICAL)
339+00
340+00
341+00
342+00
℄ WILLOWBROOK ROAD
9'
AGGREGATE
FIELD ENTRANCE
+11.44
6' AGGREGATE SHOULDER (TYPICAL)
TAPERED
30' BUTT
JOINT
EXISTING ROW