85486

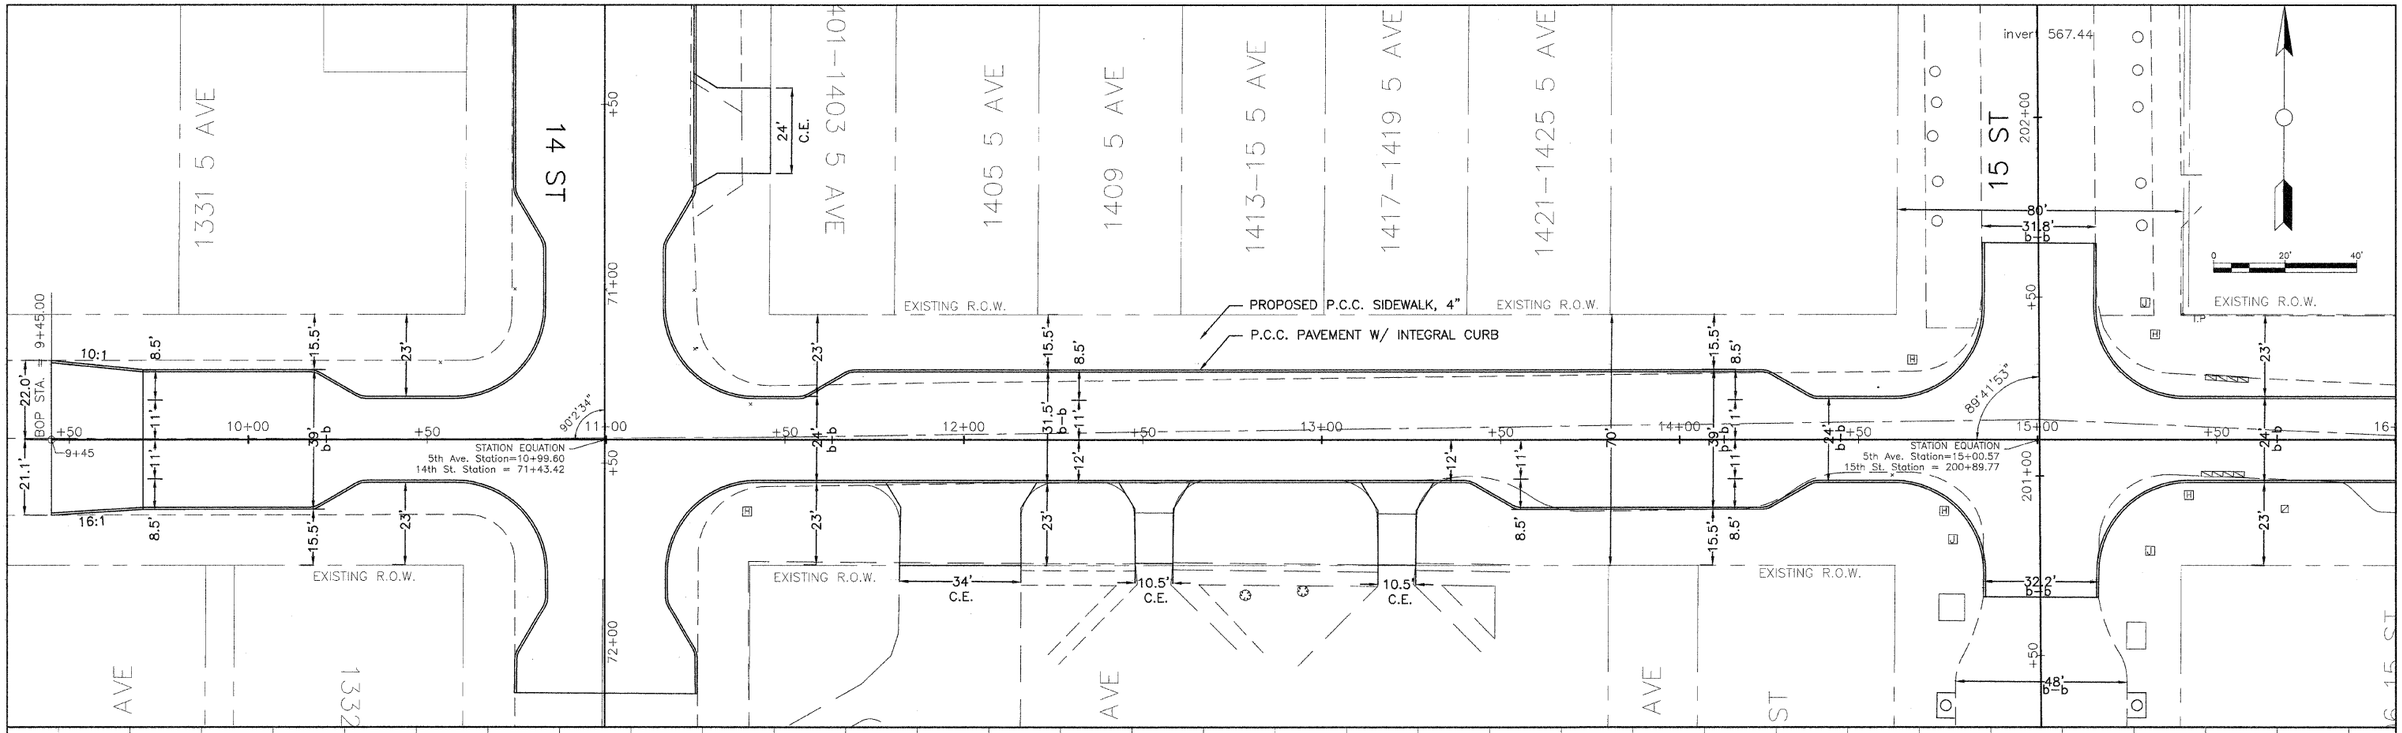

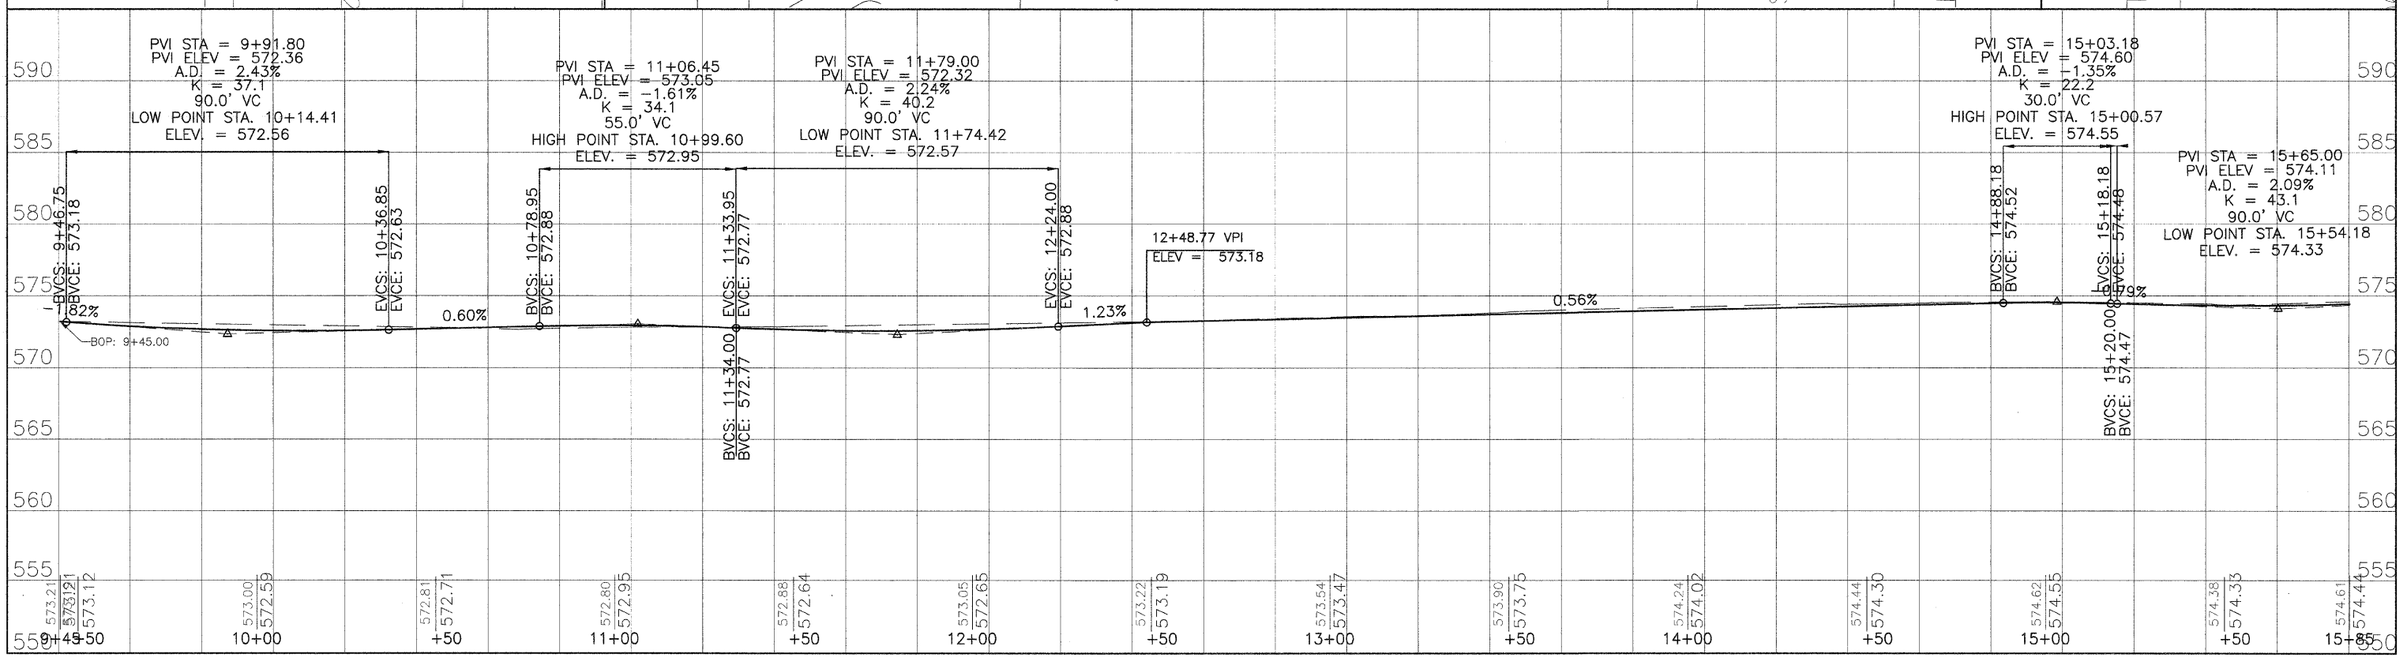

3/19/2007

CITY OF MOLINE ILLINOIS

CITY OF MOLINE
DEPARTMENT OF PUBLIC WORKS – ENGINEERING DIVISION
3635 4TH AVENUE, MOLINE, IL 61265
(309) 797-0700
CITY ENGINEER – SCOTT HINTON, P.E.

5TH AVENUE RECONSTRUCTION

14TH TO 17TH STREET
PLAN & PROFILE

Date	Revision
9/25/09	PER IDOT COMMENTS
8/14/09	PER IDOT COMMENTS

Date 5/15/09	Sheet 11 OF 50
Scale 1:20	
MFT Project# 09-00242-00 RP	Design Engineer JWC