85486

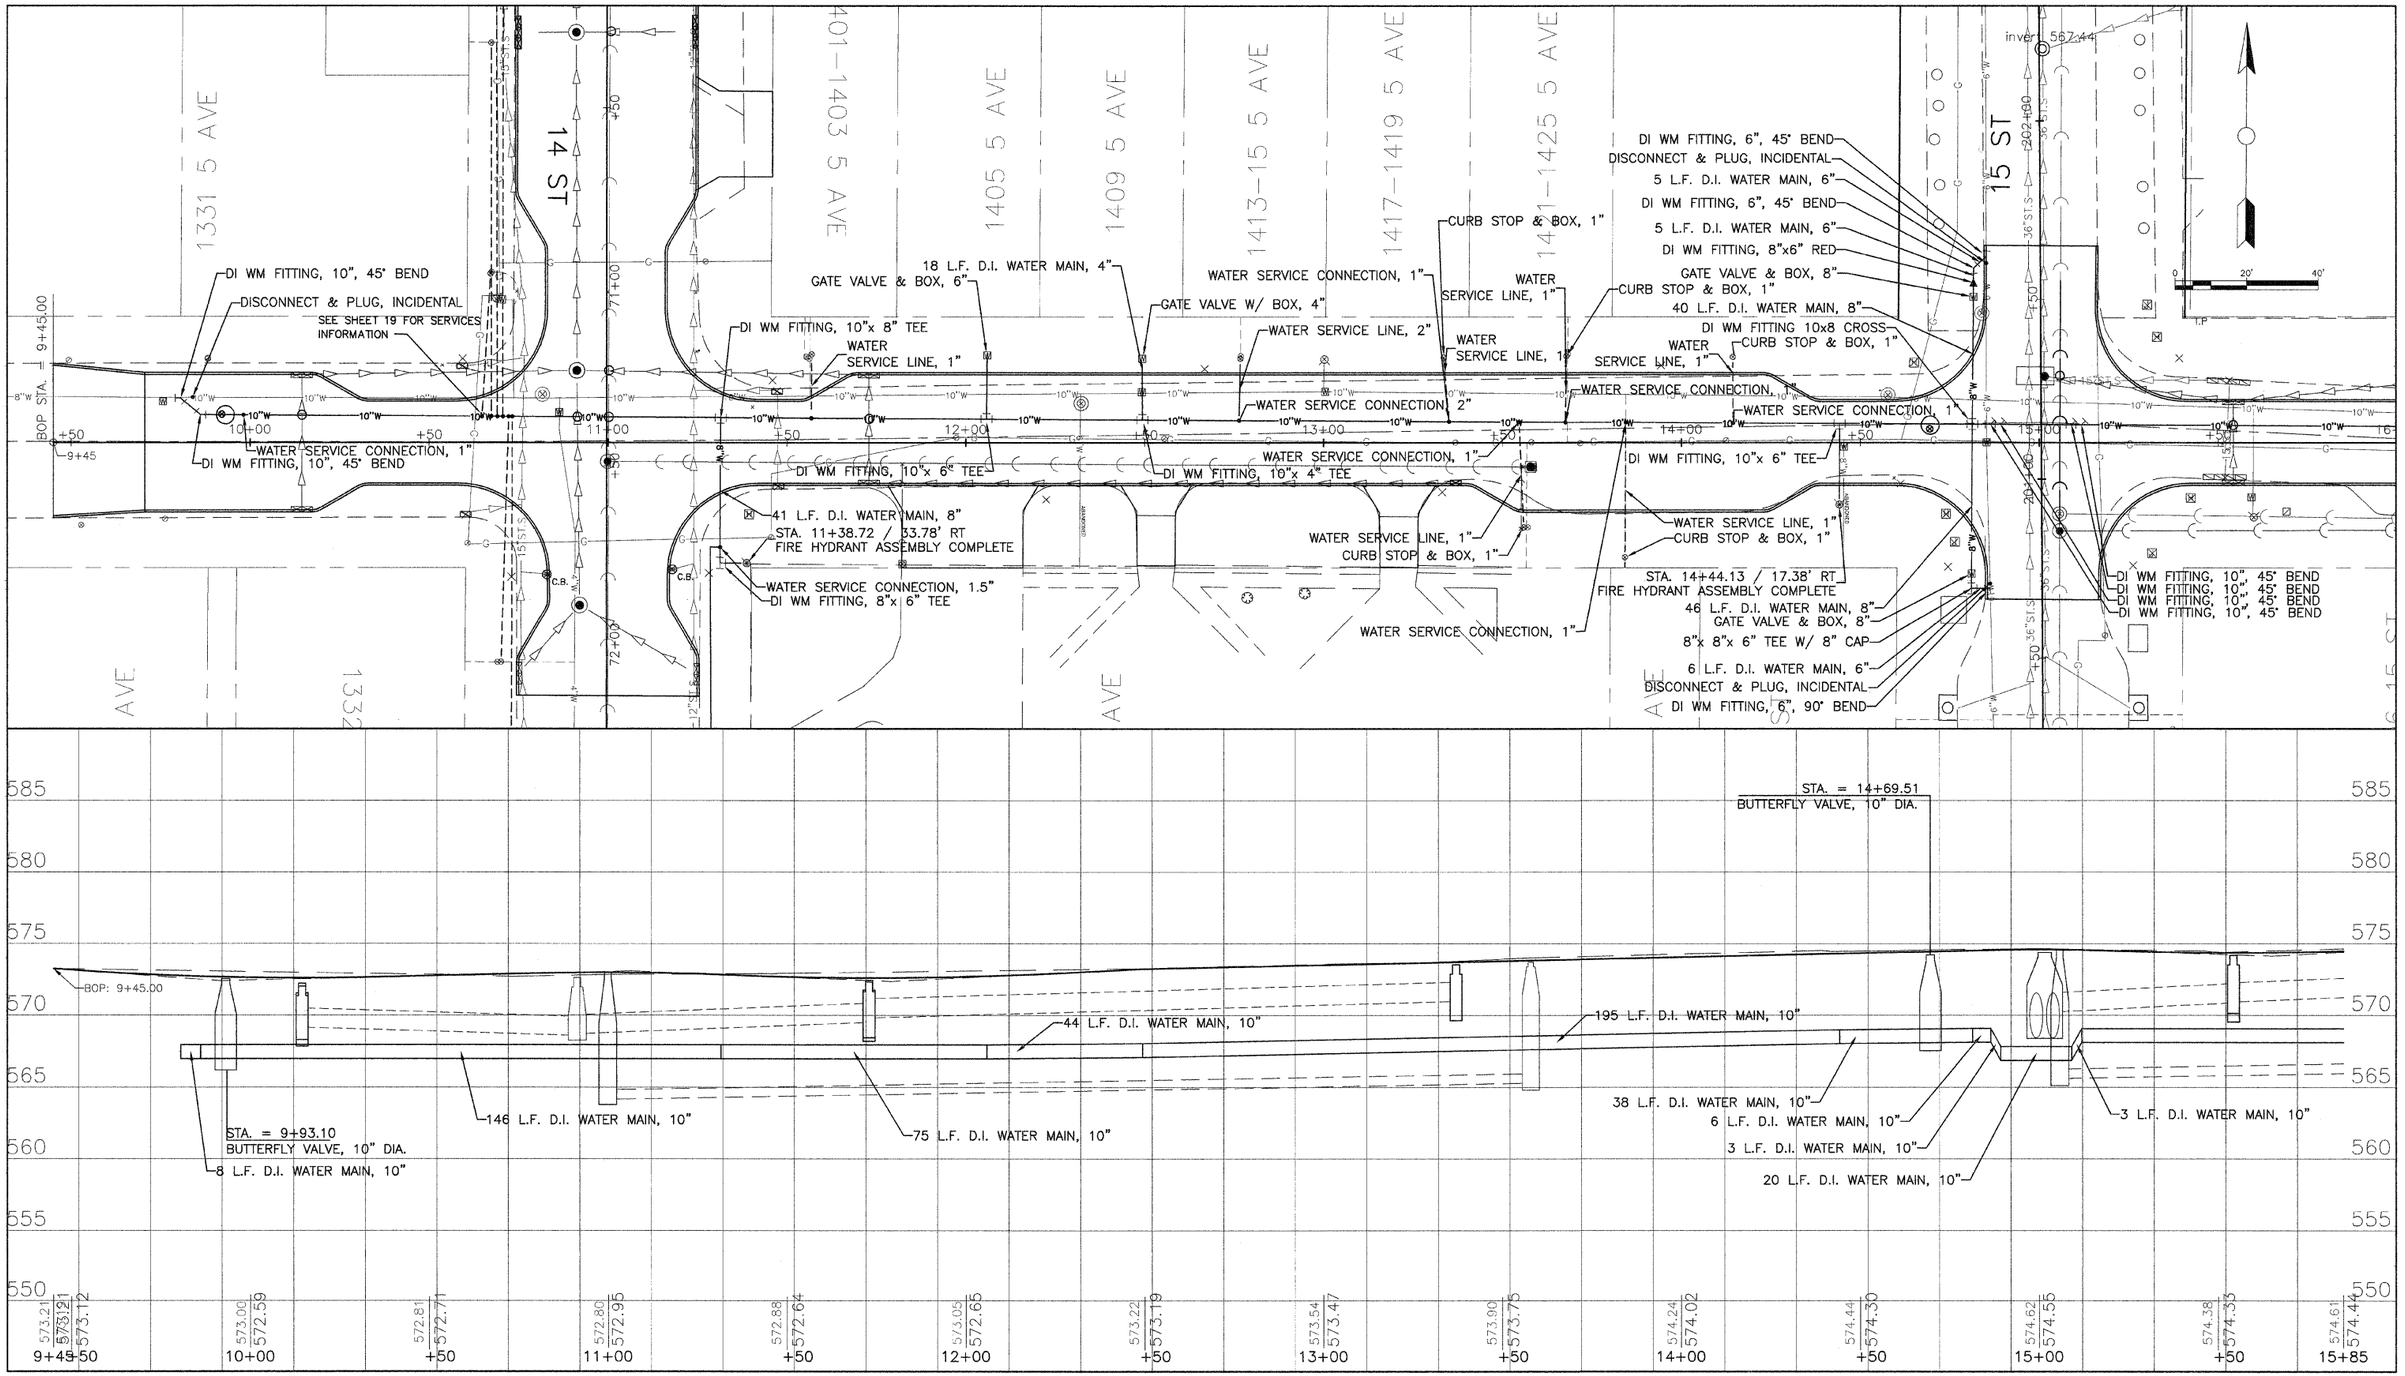

3/19/2007

CITY OF MOLINE
DEPARTMENT OF PUBLIC WORKS – ENGINEERING DIVISION
3635 4TH AVENUE, MOLINE, IL 61265
(309) 797-0700
CITY ENGINEER – SCOTT HINTON, P.E.

5TH AVENUE RECONSTRUCTION

14TH TO 17TH STREET
WATER MAIN

Date	Revision
9/25/09	PER IDOT COMMENTS
8/14/09	PER IDOT COMMENTS

Date 5/15/09
Scale 1:20
MFT Project# 09-00242-00 RP
Sheet 17 OF 50
Design Engineer JWC