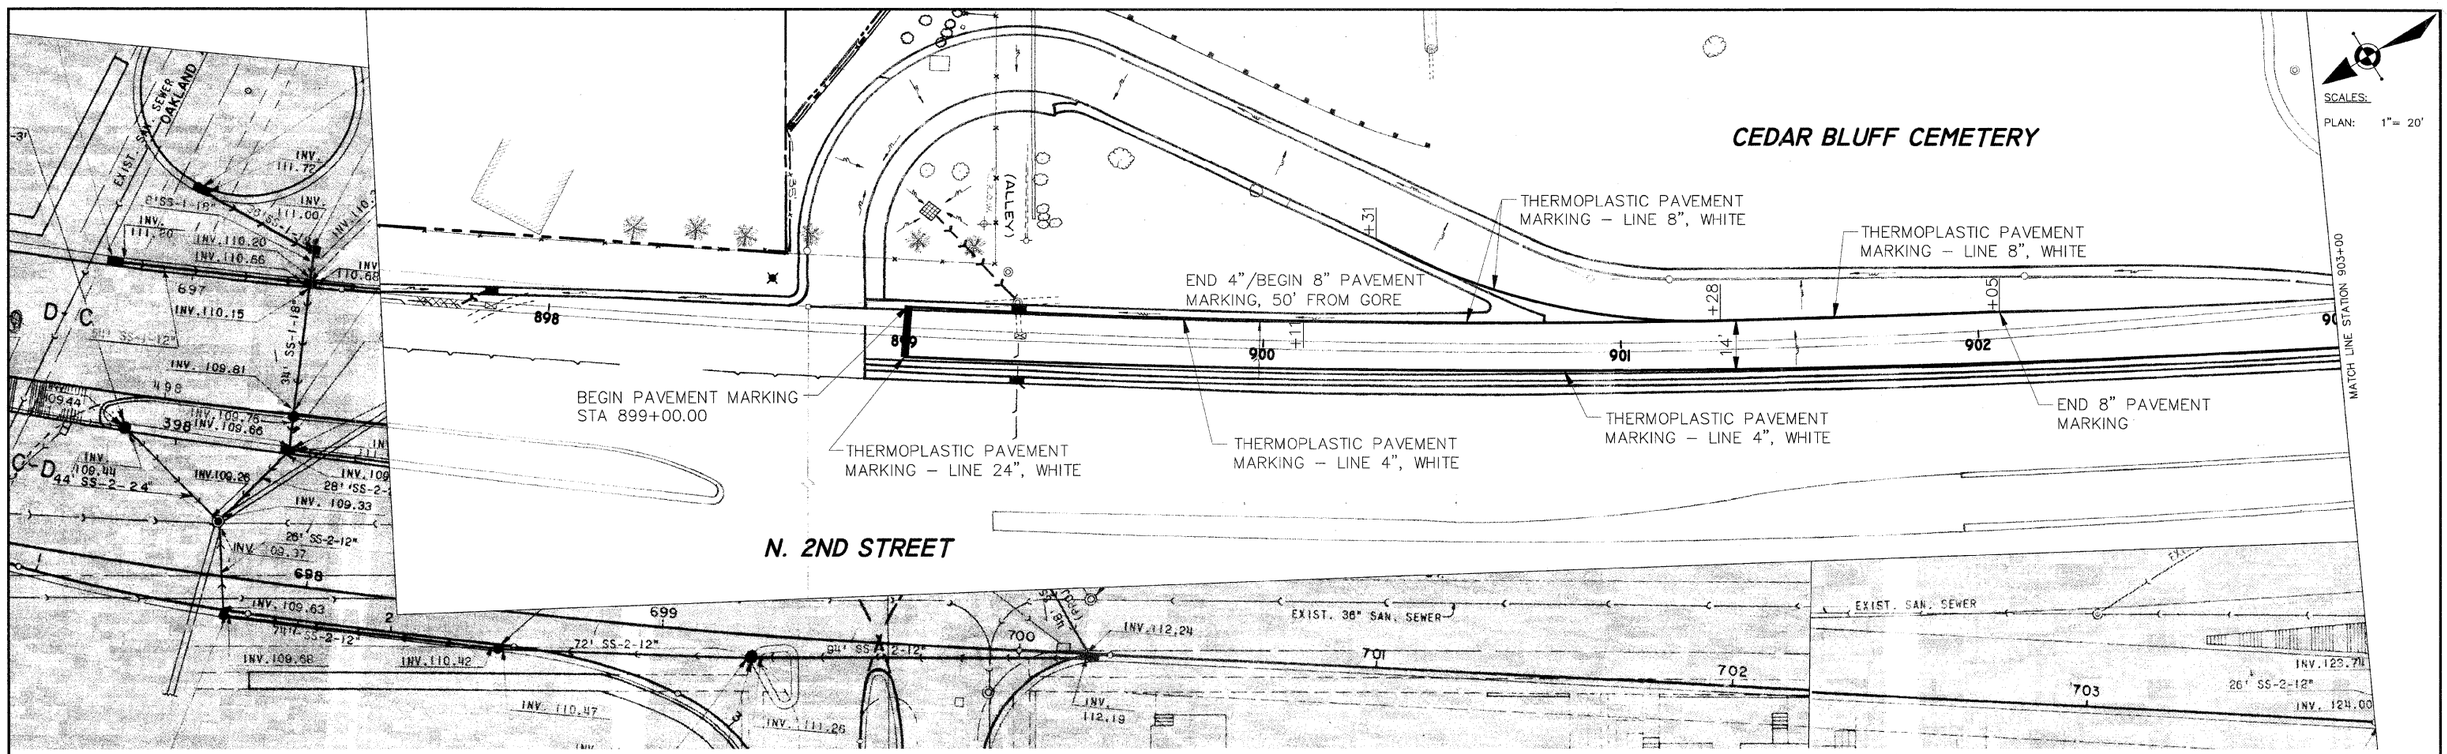

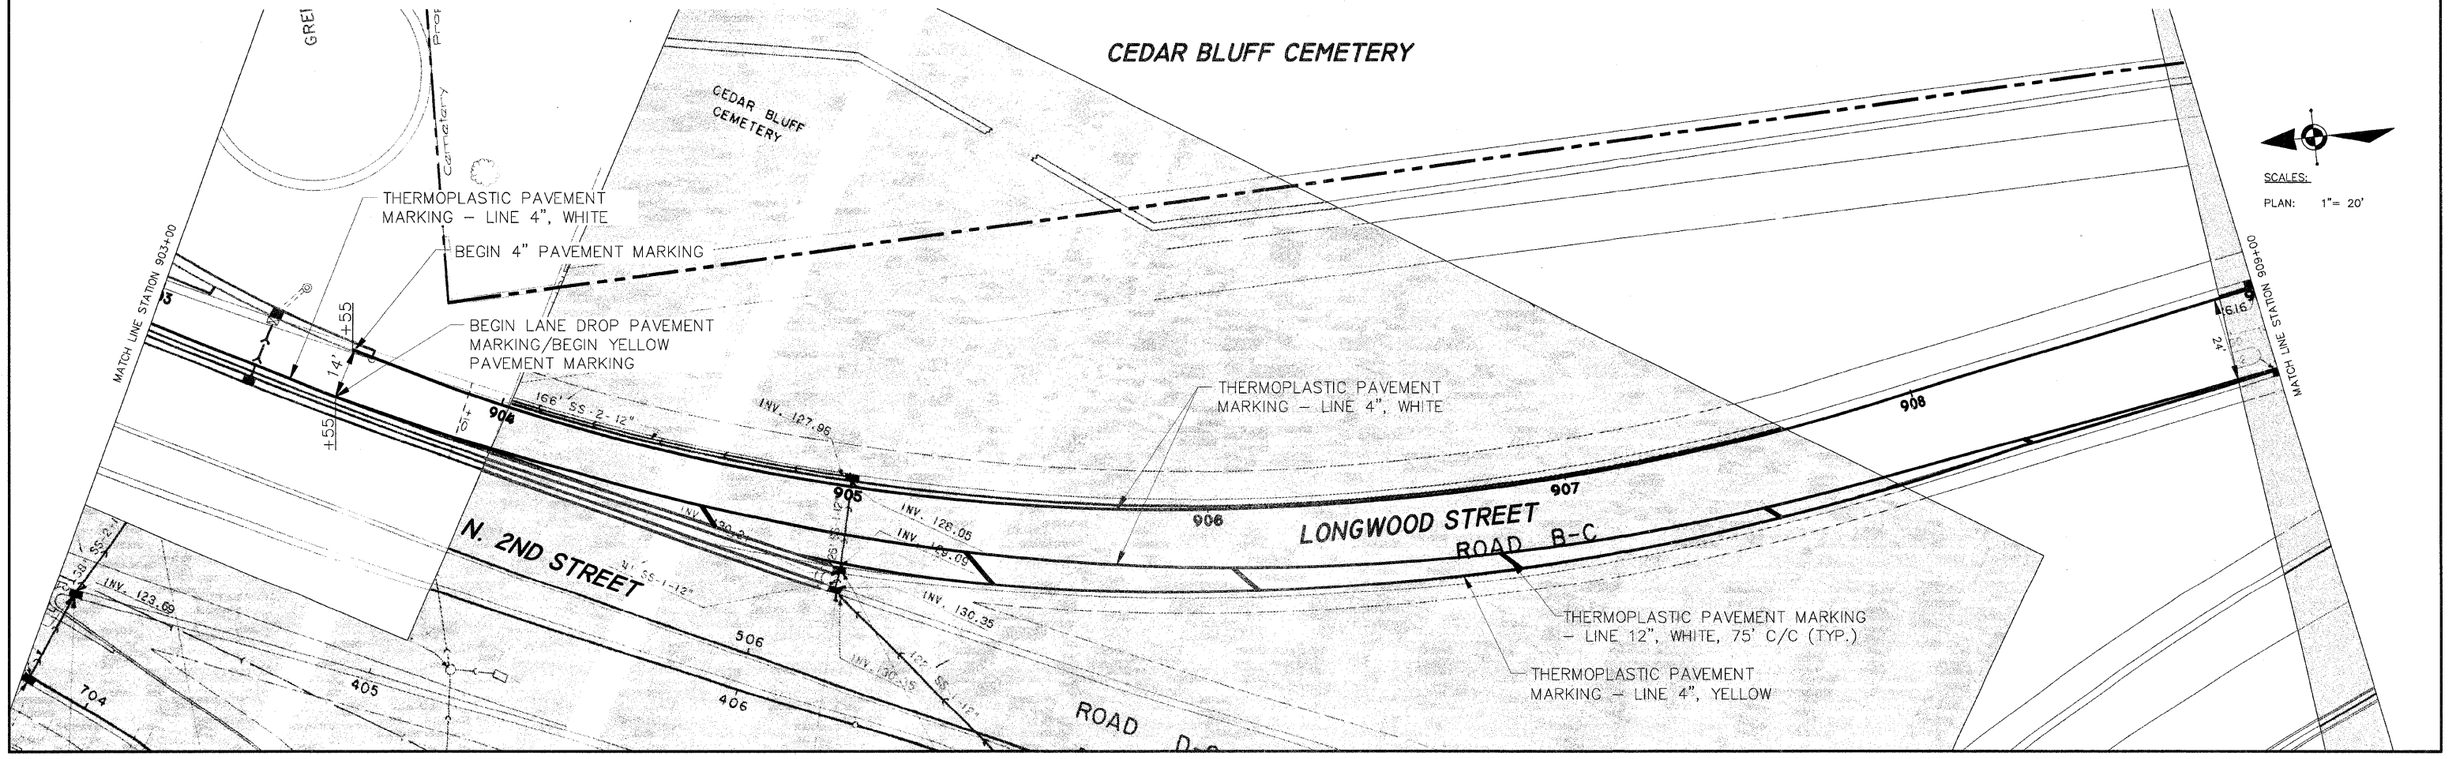

SHEET REVIEW	
AGENCY	DATE

REVISIONS		
NO.	ITEM	DATE

SCALE:	1"=20'
DRAWN BY:	KRL
CHECKED BY:	PDS
DATE:	10/16/09

McClure Engineering Associates, Inc.
7282 Argus Drive
Rockford, Illinois 61107-5837
(815) 398-2332
FAX (815) 398-2496
Design Firm License: Illinois 184-000816
Copyright 2009 By McClure Engineering Associates, Inc.

STRIPING PLAN

LONGWOOD STREET (SECTION 09-00568-00-RS)

WHITMAN STREET INTERCHANGE — ROCKFORD, ILLINOIS

FILE:H:\09-024 WHITMAN INTERCHANGE\DESIGN\DRAWINGS\09-024 LONGWOOD STRIPE.DWG — JOB:04-28-09-024

SHEET NO. 11 OF 23