ROUTE NO.	SECTION	COUNTY	TOTAL SHEETS	SHEET NO.
IL R. 1. F.A.U. 5489	*	LEE	35	13
FED. ROAD DIST. NO. 7		ILLINOIS	FED. AID PROJECT-	

* Section 03-00160-00-PV Contract #85503

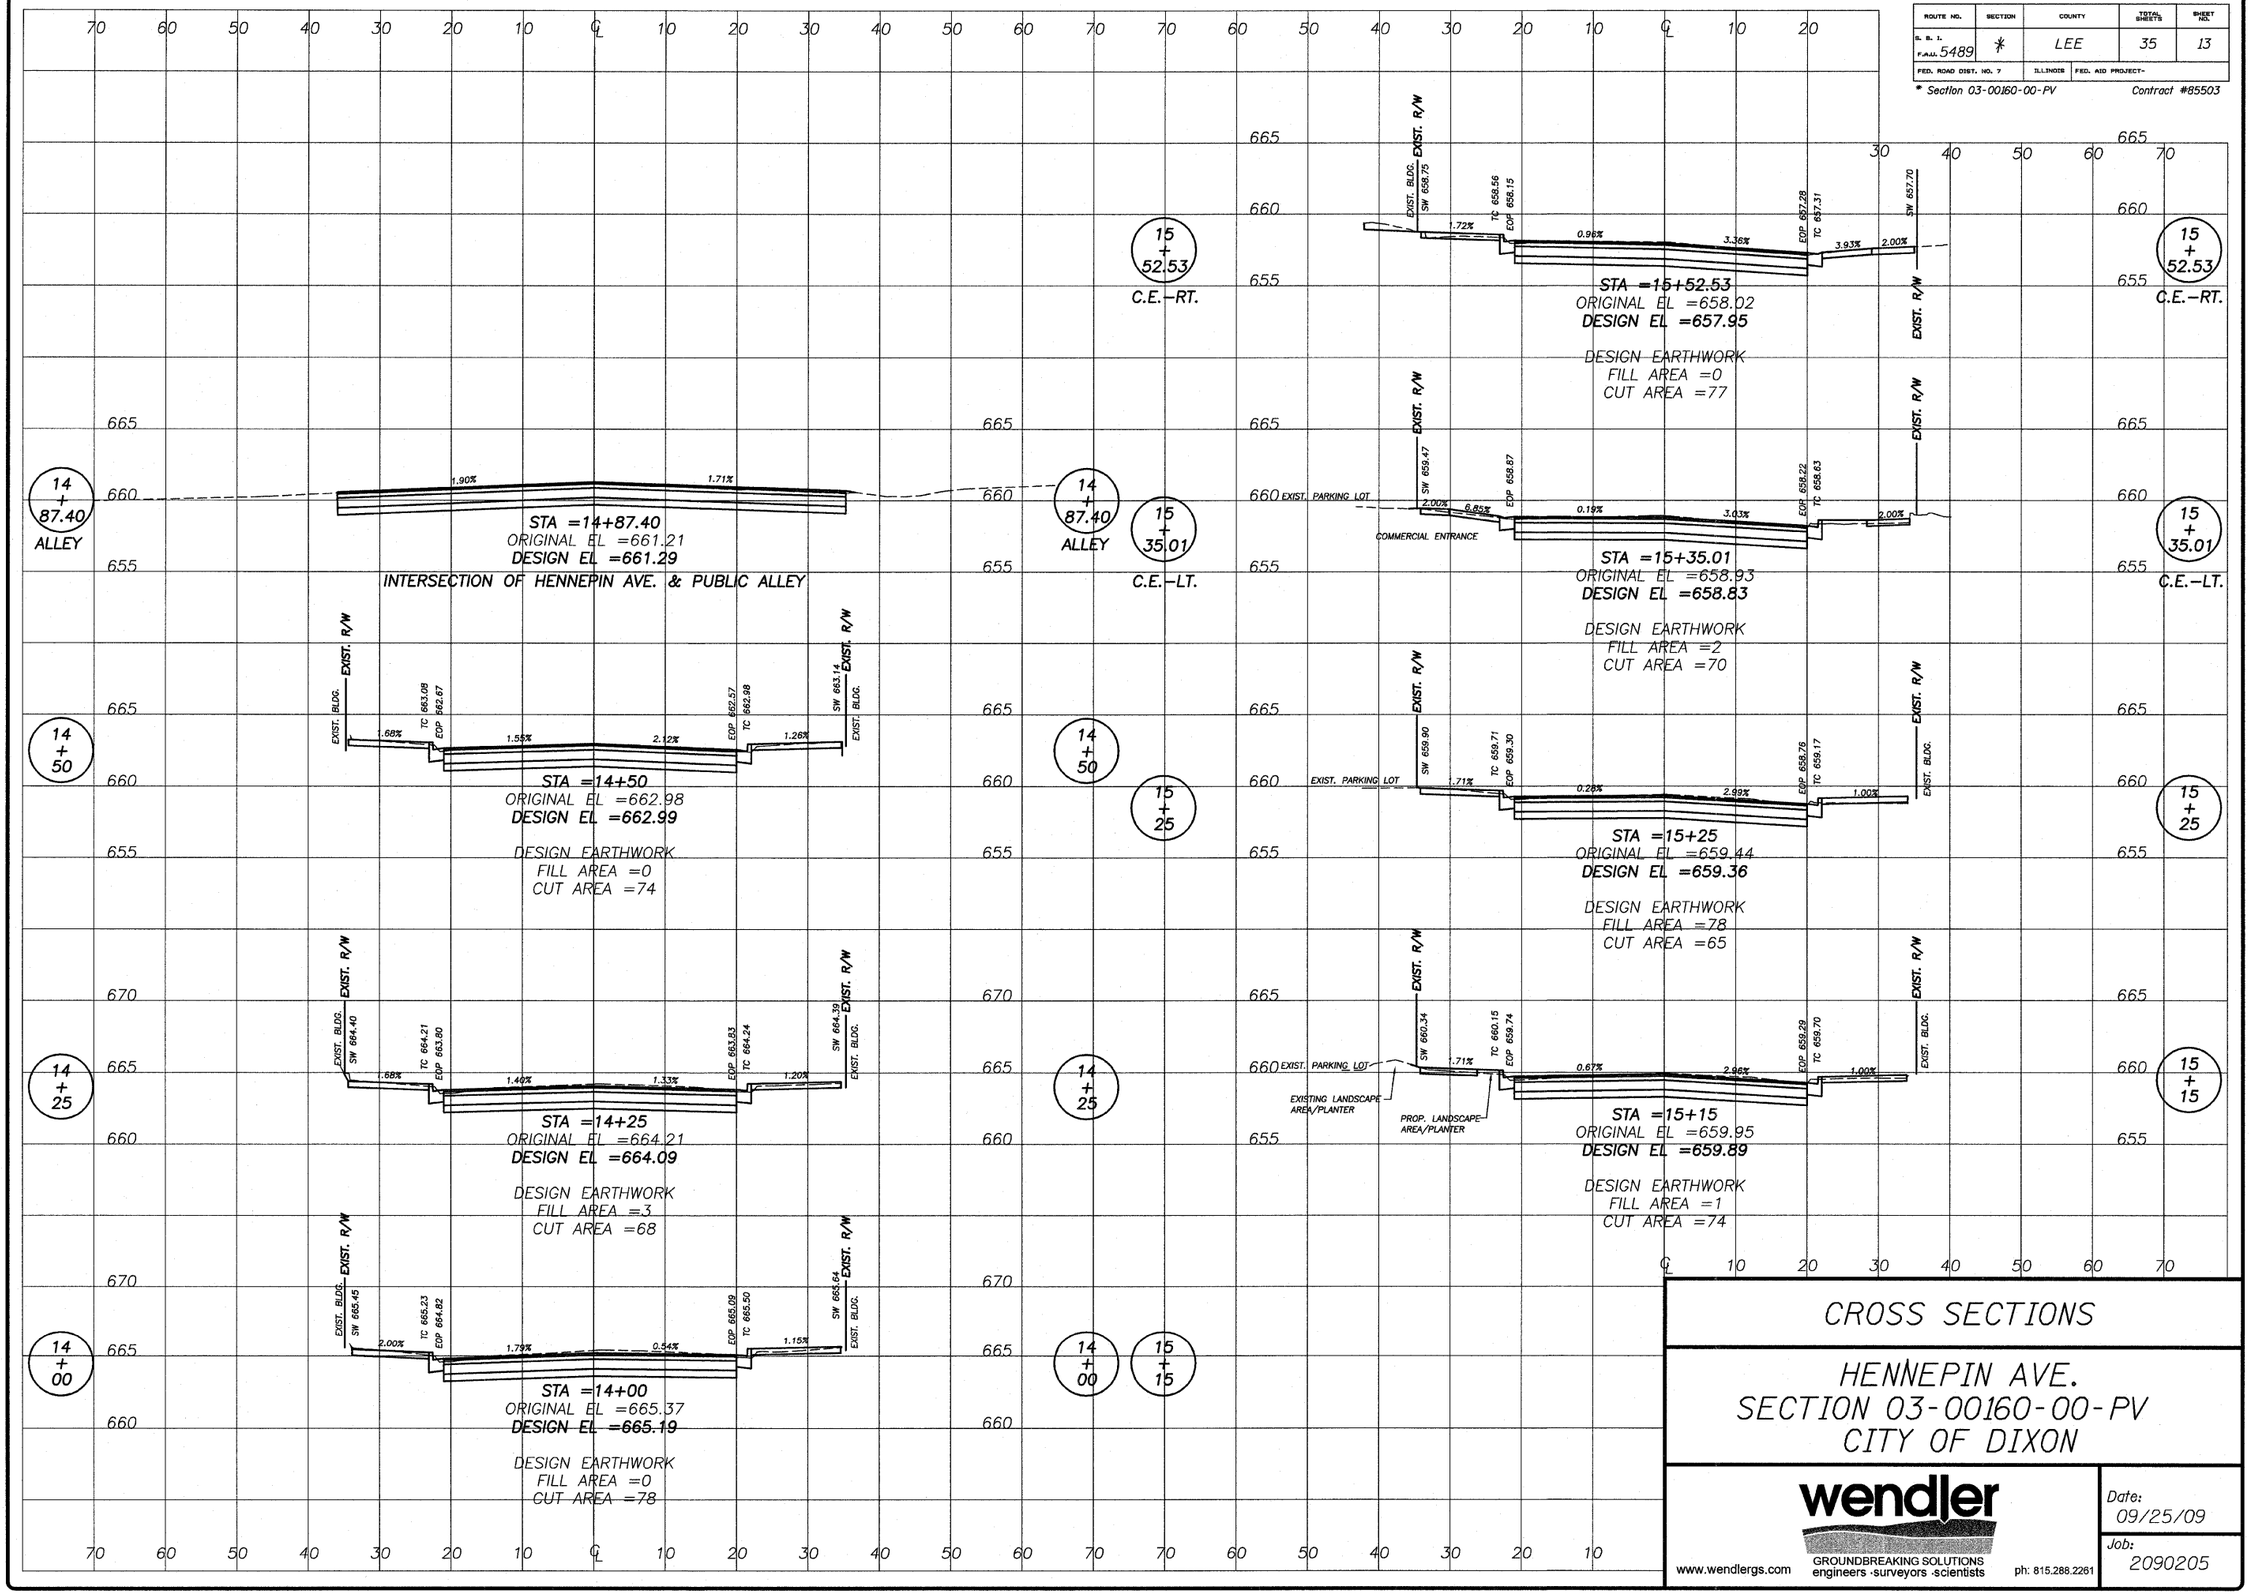

CROSS SECTIONS

HENNEPIN AVE.
SECTION 03-00160-00-PV
CITY OF DIXON

wendler
GROUNDBREAKING SOLUTIONS
engineers ·surveyors ·scientists
www.wendlergs.com ph: 815.288.2261

Date: 09/25/09

Job: 2090205