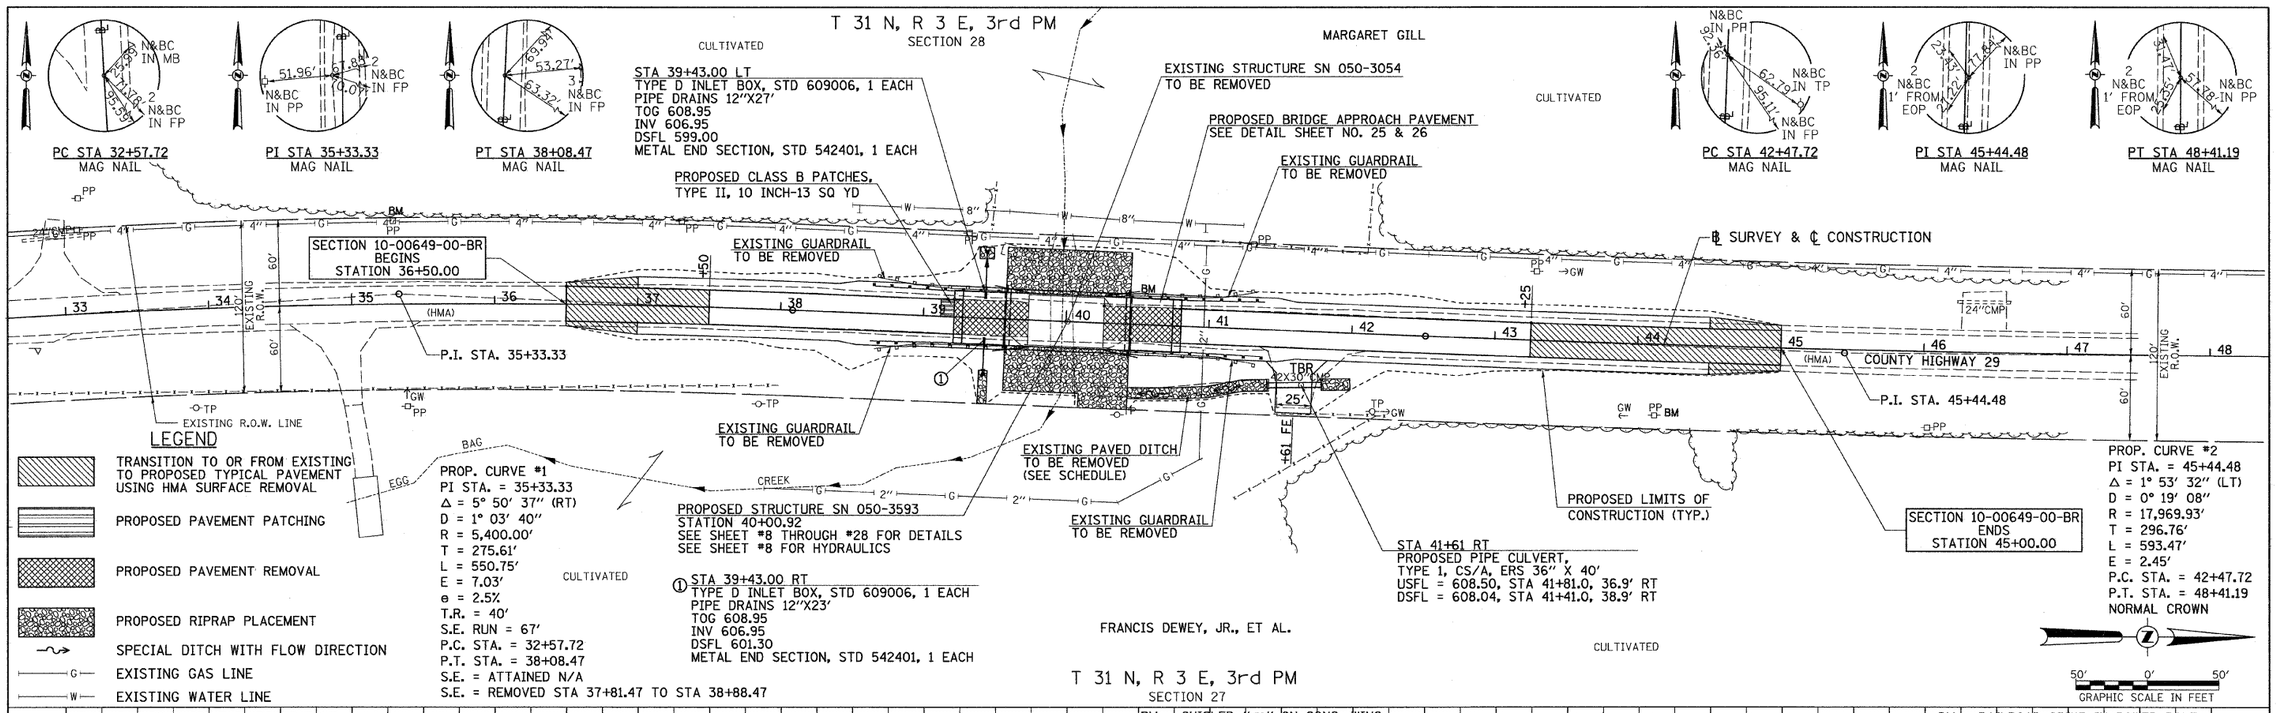

FILE NAME = V:\Bridge\2656 LaSalle\2656P001.dgn	USER NAME = cthomas	DESIGNED -	REVISED -	LASALLE COUNTY COUNTY HIGHWAY 29 OVER EGG BAG CREEK	PLAN & PROFILE
		DRAWN -	REVISED -		
	PLOT SCALE = 50.0000 ' / IN.	CHECKED -	REVISED -		SCALE: 1"=50'-0" | SHEET NO. 1 OF 1 SHEETS | STA. 36+50.00 TO STA. 45+00.00
	PLOT DATE = 9/30/2009	DATE - 03/03/09	REVISED -		

F.A.U. RTE.	SECTION	COUNTY	TOTAL SHEETS	SHEET NO.
6141	10-00649-00-BR	LASALLE	43	7
		CONTRACT NO. 87430		
FED. ROAD DIST. NO. 7	ILLINOIS	FED. AID PROJECT BRS-0099(043)		