F.A. ROUTE	SECTION	COUNTY	TOTAL SHEETS	SHEET NO.
6004	09-00058-00-WR	LA SALLE	24	7

CITY OF MENDOTA
CONTRACT NO. 87432

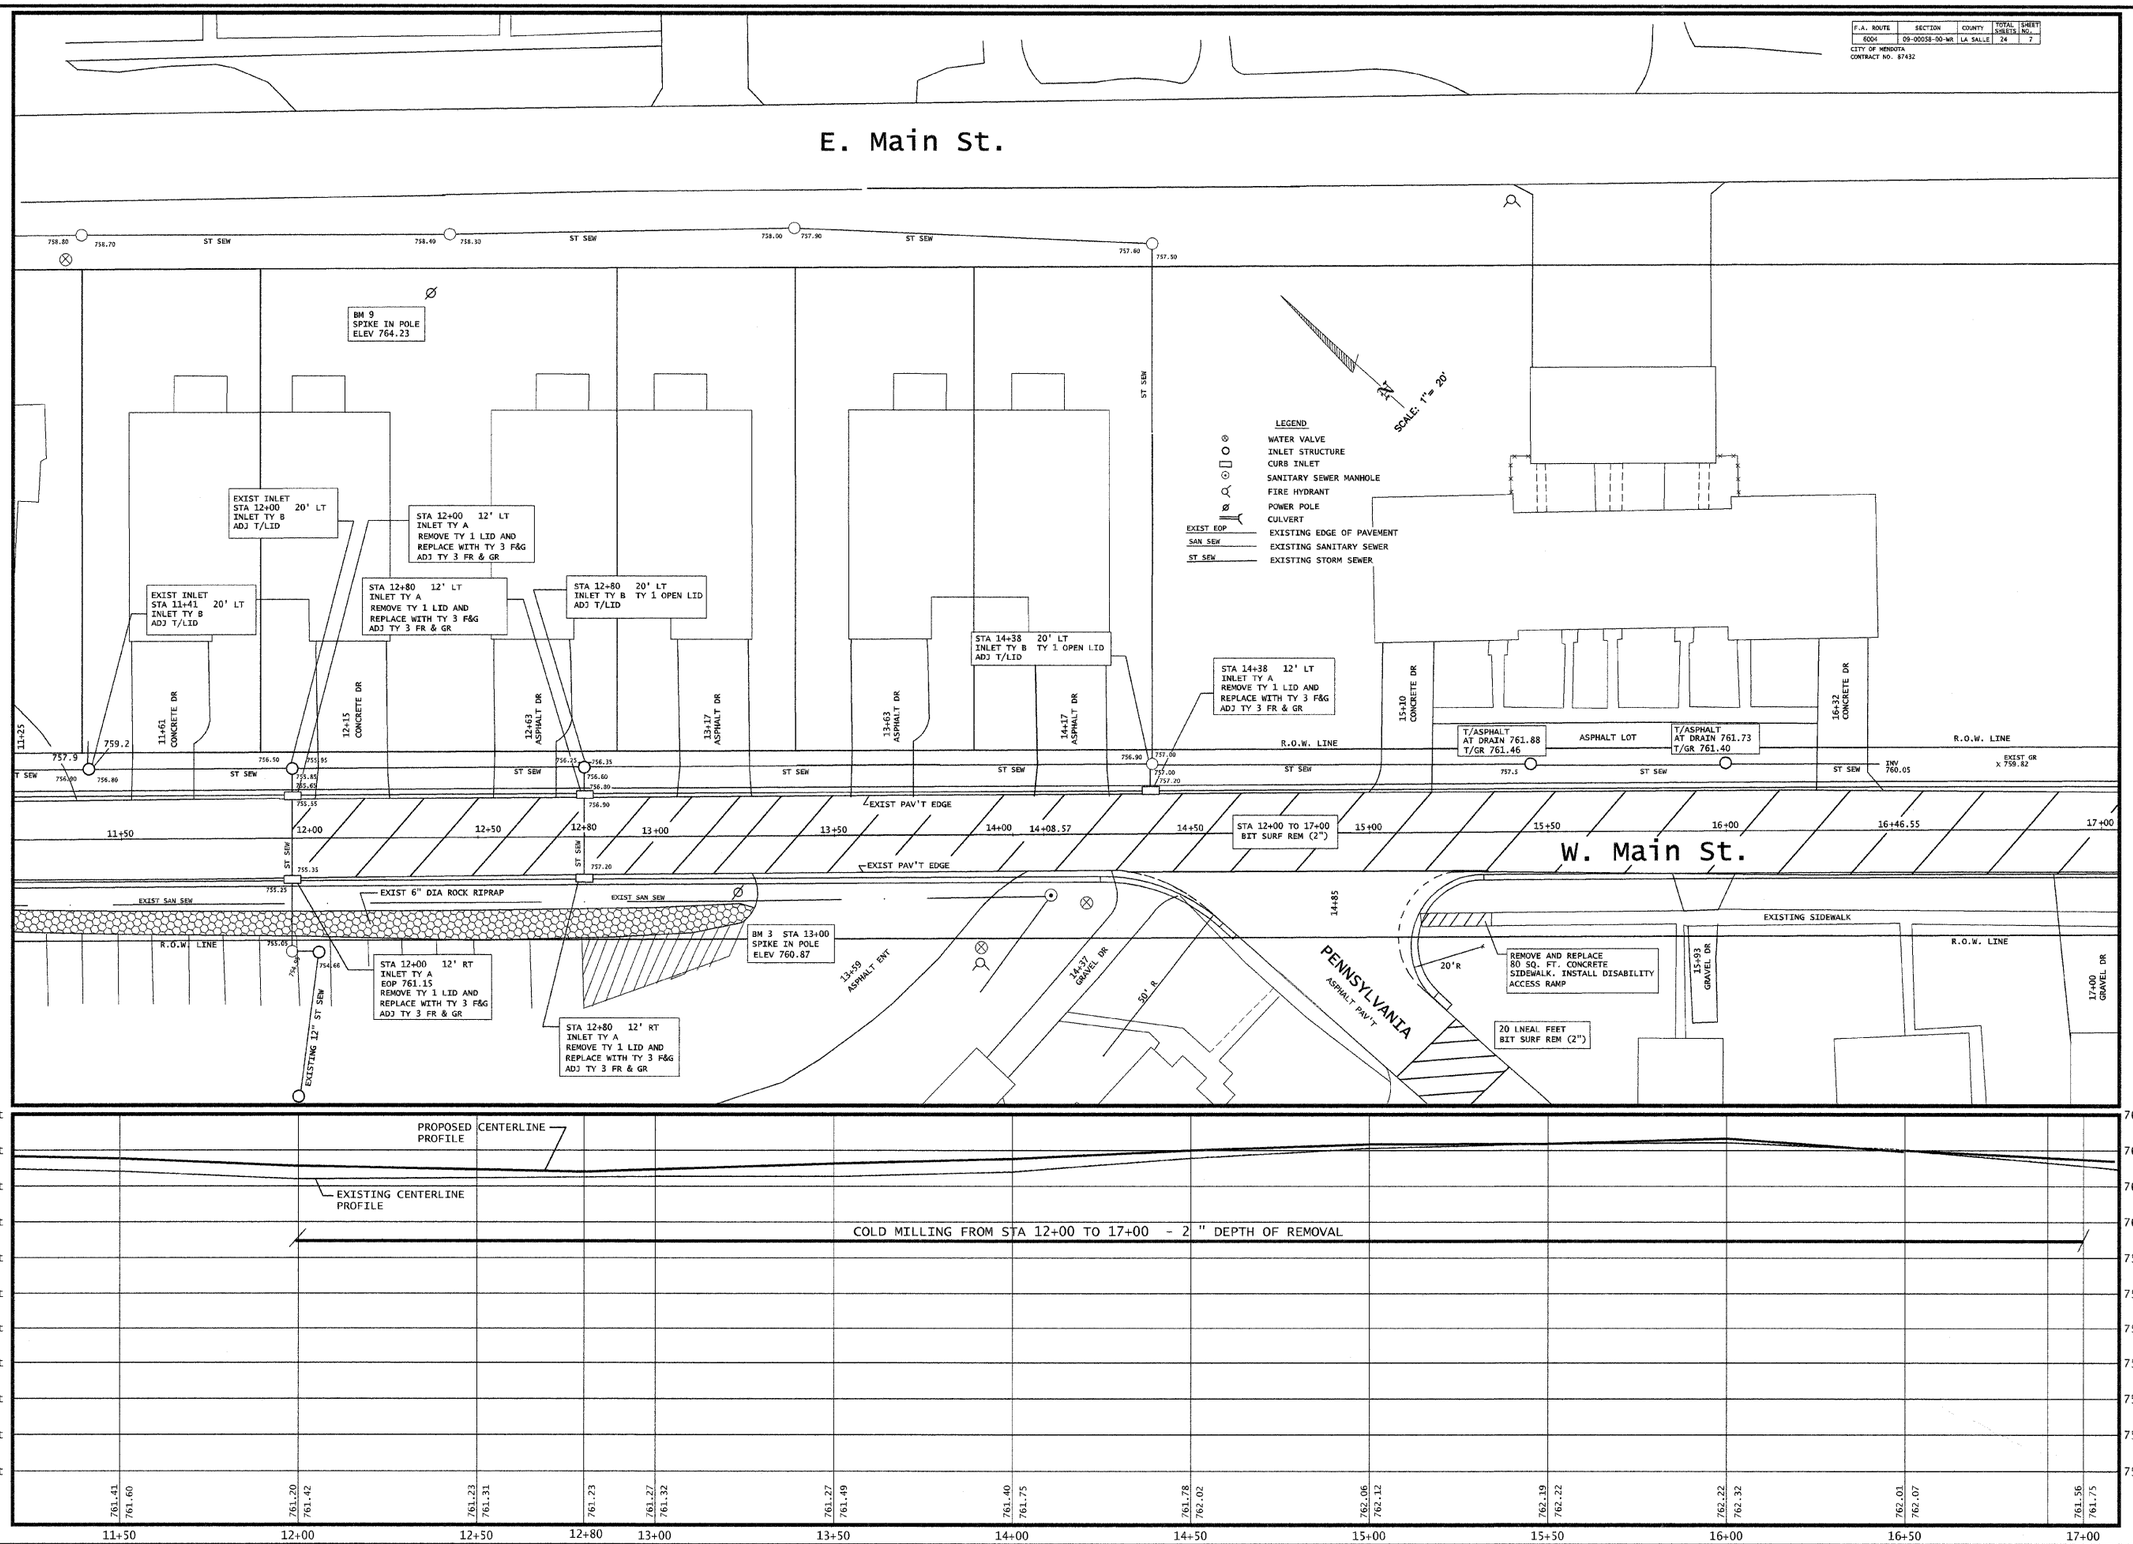

PPSTORM 27
PP03