F.A.P. RTE.	SECTION	COUNTY	TOTAL SHEETS	SHEET NO.
717	110BR	DEWITT	40	35
STA. 737+00.00		TO STA. 738+00.00		
FED. ROAD DIST. NO. 5	ILLINOIS	FED. AID PROJECT		

CONTRACT NO. 90932

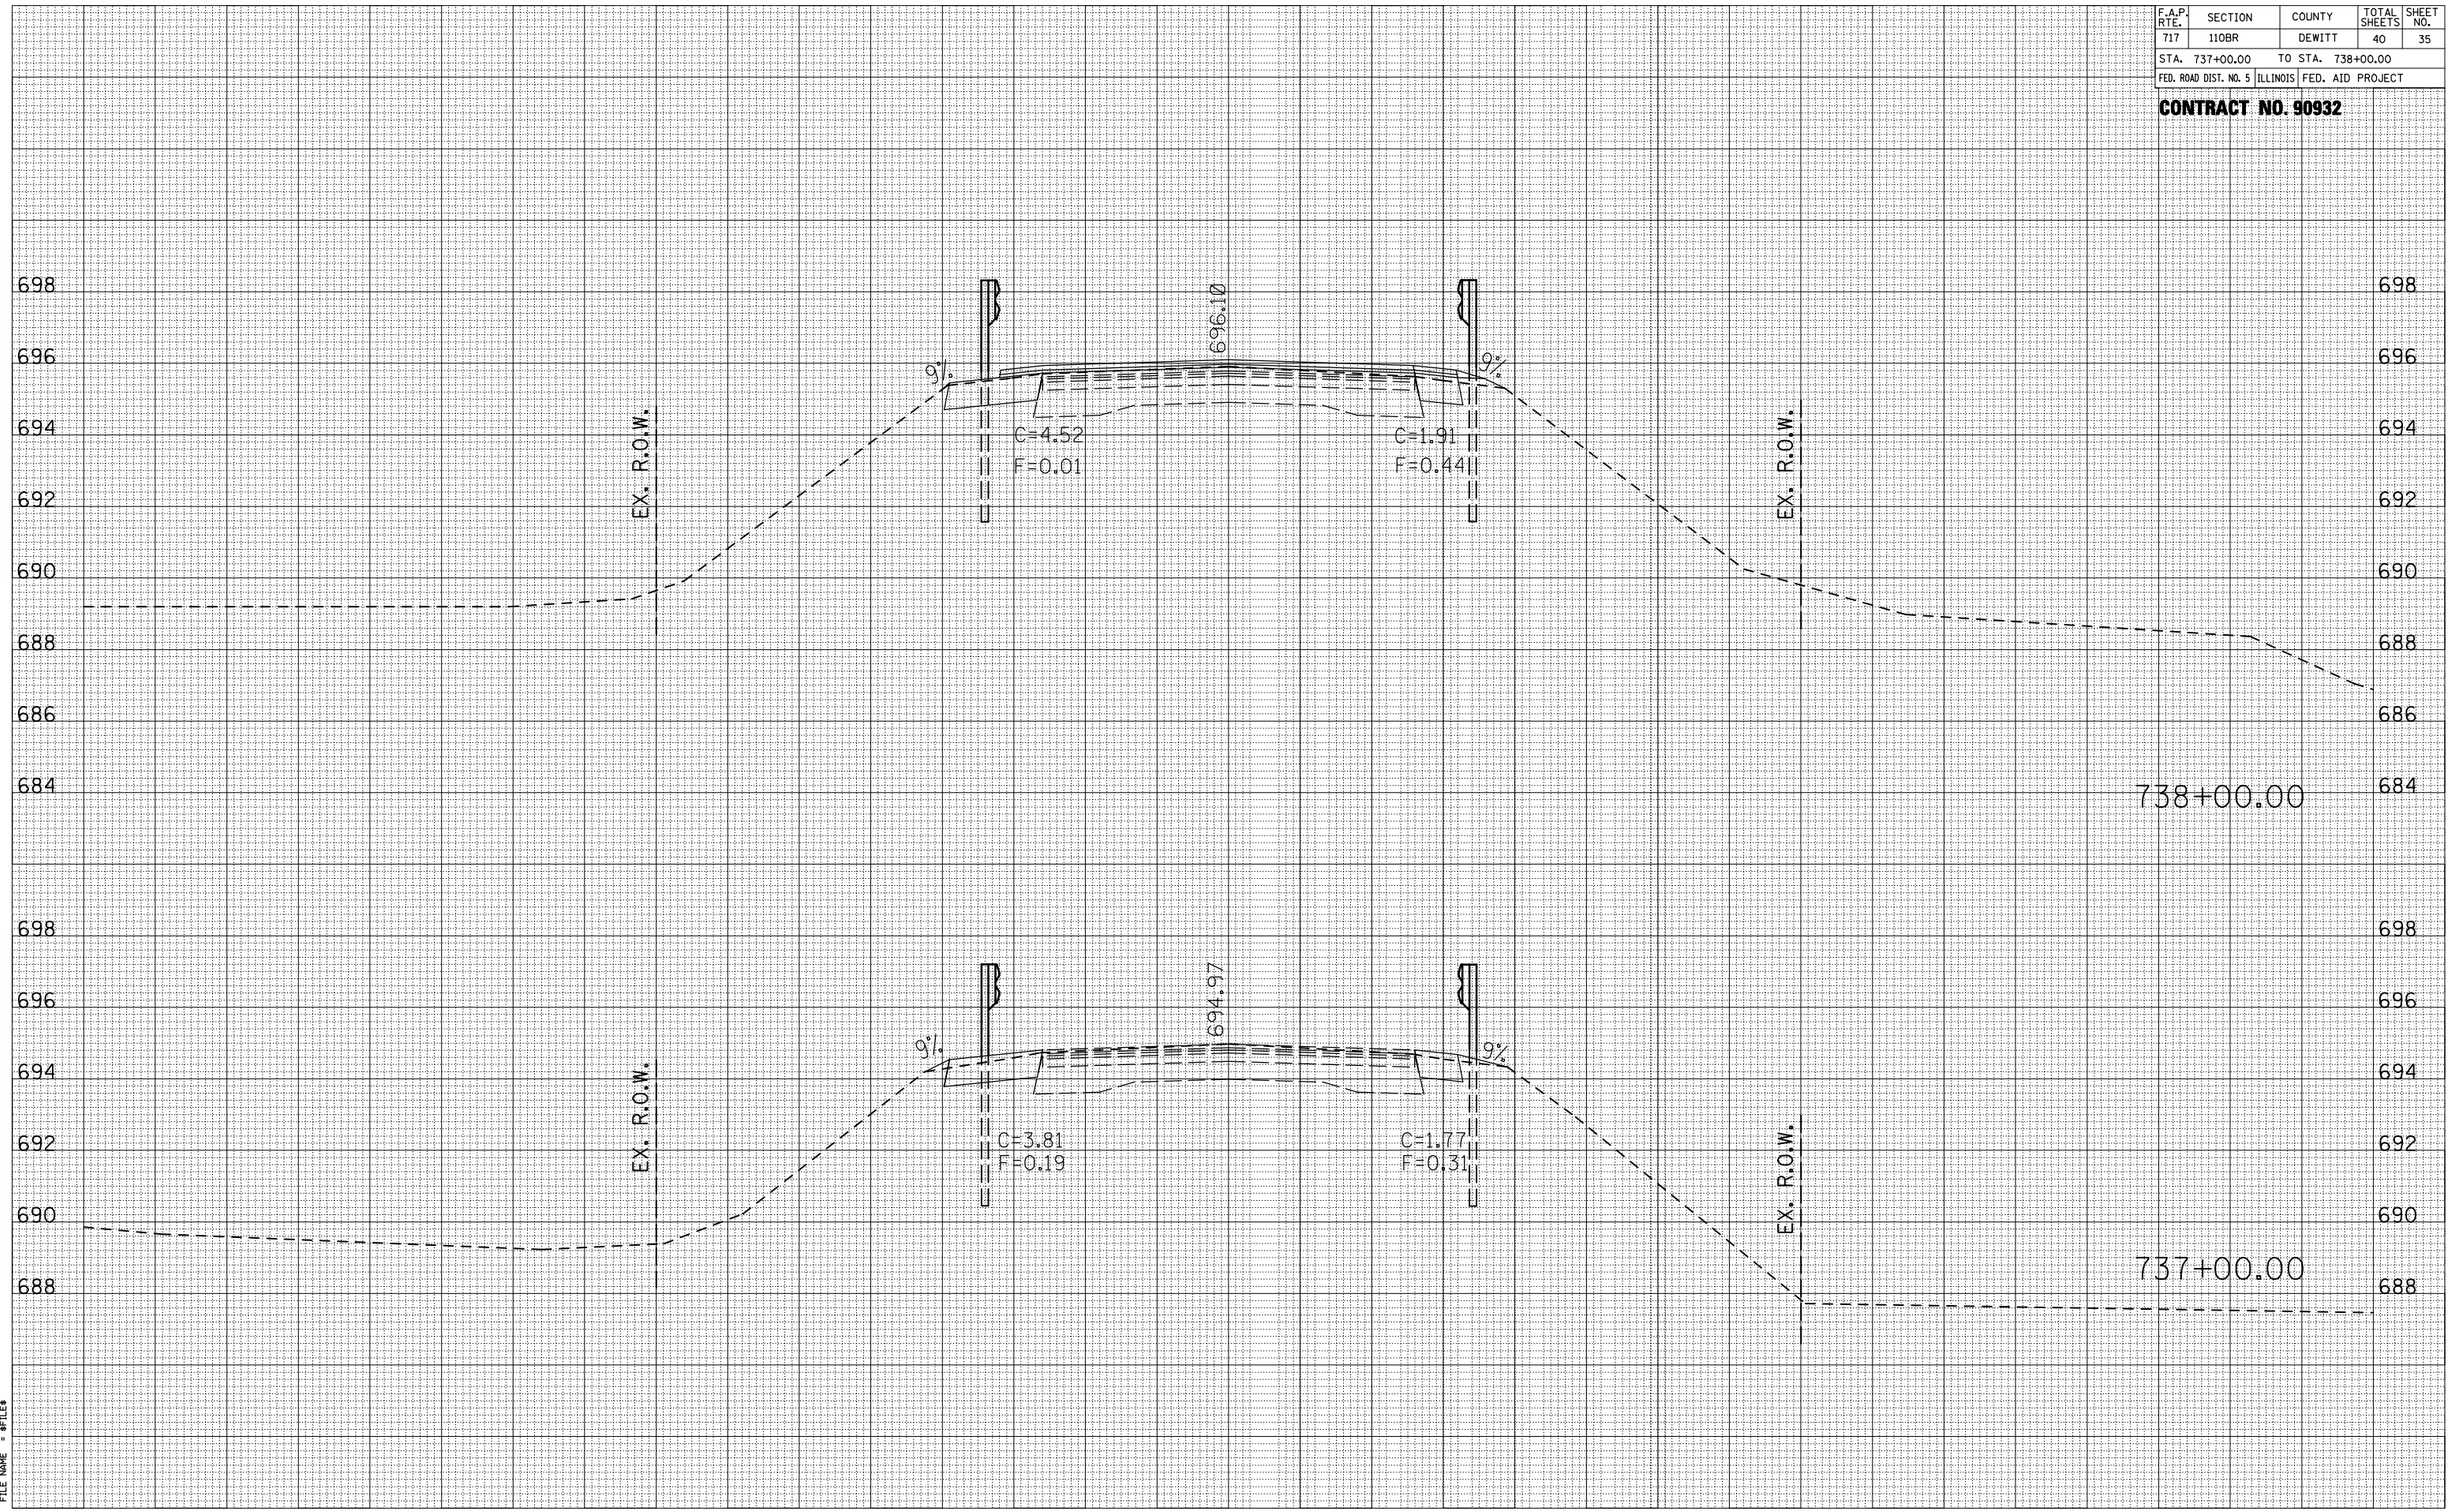

FINAL SURVEY	BY	DATE
SURVEYED		
PLOTTED		
TEMPLATE		
AREAS		
AREAS CHECKED		
NOTE BOOK NO.		

ORIGINAL SURVEY	BY	DATE
SURVEYED		
PLOTTED		
TEMPLATE		
AREAS		
AREAS CHECKED		
NOTE BOOK NO.		

TUG PROJ.= $PROJNO$
PLOT DATE = 10/15/2009 $TIME$
FILE NAME = $FILE$

THE UPCHURCH GROUP, INC.

F.A.P. ROUTE 717 STA. 737+00.00 TO STA. 738+00.00