F.A. RTE.	SECTION	COUNTY	TOTAL SHEETS	SHEET NO.
	05-00035-00-SS	MASON	60	1
FED. ROAD DIST. NO.	ILLINOIS	CONTRACT NO.		

INDEX OF SHEETS:

1 COVER SHEET
2-3 SUMMARY OF QUANTITIES
4-6 SCHEDULE OF QUANTITIES
7-10 TYPICAL CROSS SECTIONS
11 CONTROL POINT TIES
12 BENCHMARKS, LEGEND AND PLAN NOTES
13-20 ROADWAY PLAN AND PROFILES
21-24 WATERMAIN PLAN AND PROFILES
25-28 EROSION CONTROL PLAN "SWPPP"
29 PAVEMENT MARKING PLAN
30-32 MISCELLANEOUS ROADWAY DETAILS
33-34 WATERMAIN DETAILS
35-60 CROSS SECTIONS

STATE STANDARD DETAILS

000001-05	STANDARD SYMBOLS, ABBREVIATIONS, AND PATTERNS
280001-05	TEMPORARY EROSION CONTROL SYSTEMS
420001-07	PAVEMENT JOINTS
424001-05	CURB RAMPS FOR SIDEWALKS
442201-03	CLASS C AND D PATCHES
602301-02	INLET - TYPE A
602401-02	MANHOLE TYPE A
602406-03	MANHOLE TYPE A, 6' DIAMETER
602421-01	MANHOLE TYPE A, 9' DIAMETER
602601-02	PRECAST REINFORCED CONCRETE FLAT SLAB TOP
602701-02	MANHOLE STEPS, CAST IRON
604001-03	FRAMES AND LIDS, TYPE 1
604036-02	GRATE TYPE 8
604066-02	FRAME AND LID, TYPE 15
606001-04	CONCRETE CURB TYPE B, AND COMBINATION CONCRETE CURB & GUTTER
701301-03	LANE CLOSURE, 2L, 2W, SHORT TIME OPERATIONS
701311-03	LANE CLOSURE, 2L, 2W, MOVING OPERATIONS - DAY ONLY
701501-05	URBAN LANE CLOSURE, 2L, 2W, UNDIVIDED
701601-06	URBAN LANE CLOSURE, MULTILANE, 1W OR 2W WITH NONTRAVERSABLE MEDIAN
701701-06	URBAN LANE CLOSURE, MULTILANE INTERSECTION
701801-04	LANE CLOSURE, MULTILANE 1W OW 2W CROSSWALK OR SIDEWALK CLOSURE
701901-01	TRAFFIC CONTROL DEVICES
780001-02	TYPICAL PAVEMENT MARKINGS

DESIGN CLASS:

BROADWAY STREET - LOCAL STREET
POSTED SPEED = 30 MPH
DESIGN SPEED = 30 MPH
DESIGN YEAR TRAFFIC: 1,409 (2030) DHV 141

STATE OF ILLINOIS
DEPARTMENT OF TRANSPORTATION
DIVISION OF HIGHWAYS

PROPOSED PLANS FOR FEDERAL-AID (HIGH PRIORITY) IMPROVEMENTS

CITY OF HAVANA, MASON COUNTY
PROJECT NO. HPP-0036 (107)
JOB NO. C-96-209-10
BROADWAY STREET
(US RTE 136 TO CLARK STREET)
SECTION 05-00035-00-SS

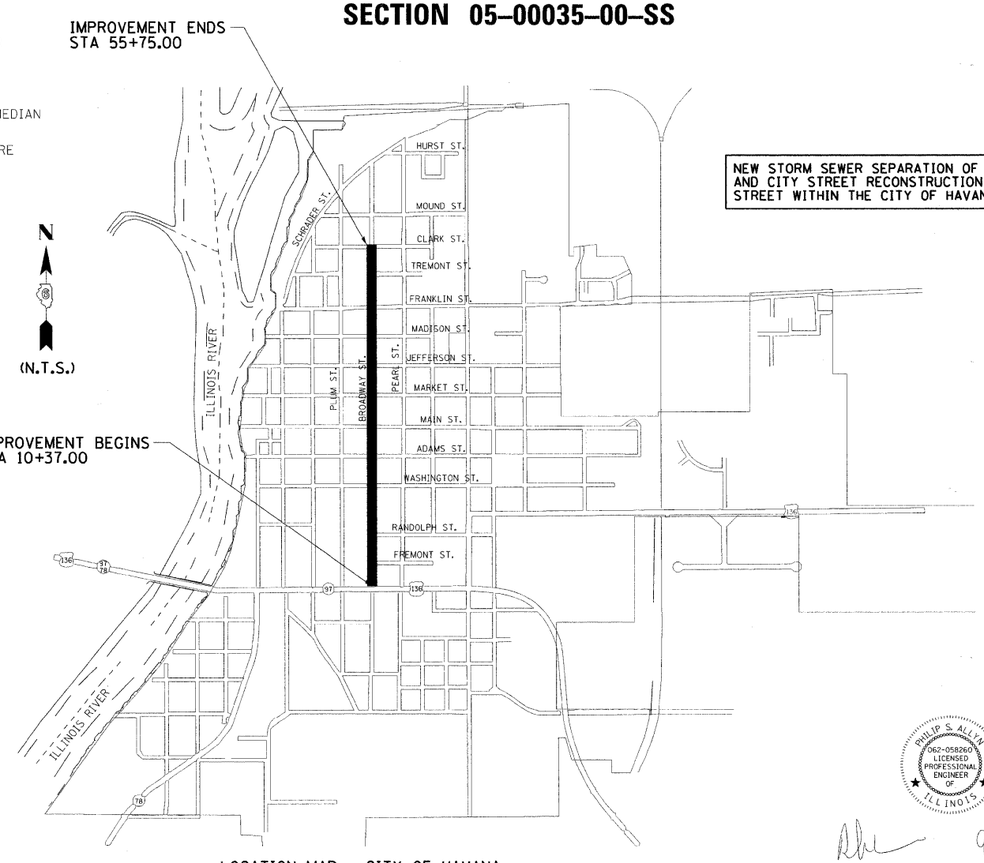

LOCATION MAP - CITY OF HAVANA

TOTAL LENGTH OF PROJECT =4,538.00 FEET = 0.859 MILES
NET LENGTH OF PROJECT = 4,538.00 FEET = 0.859 MILES

PROPOSED ROADWAY IMPROVEMENTS

NEW STORM SEWER SEPARATION OF COMBINED SEWERS AND CITY STREET RECONSTRUCTION ALONG BROADWAY STREET WITHIN THE CITY OF HAVANA, ILLINOIS.

LOCATION OF SECTION INDICATED THUS:-

THE IMPROVEMENTS UNDER THIS CONTRACT ARE IN ACCORDANCE WITH THE ILLINOIS DEPARTMENT OF TRANSPORTATION "BUREAU OF LOCAL ROADS AND STREETS MANUAL, 2005 EDITION"

APPROVED 9/23/09 2009
MAYOR-CITY OF HAVANA

PASSED October 19 2009
DISTRICT SIX ENGINEER OF CONSTRUCTION

PASSED OCTOBER 20 2009
DISTRICT SIX ENGINEER OF LOCAL ROADS & STREETS

Releasing For Bid Based on Limited Review OCTOBER 20 2009
DEPUTY DIRECTOR OF HIGHWAYS, REGION FOUR ENGINEER
STATE OF ILLINOIS
DEPARTMENT OF TRANSPORTATION

100' 200' 300' — 1"= 100'
0 10' 20' 30' — 1"= 10'
0 50' 100' — 1"= 50'
0 50' 100' — 1"= 40'
0 50' 100' — 1"= 30'
0 50' 100' — 1"= 20'

FULL SIZE PLANS HAVE BEEN PREPARED USING STANDARD ENGINEERING SCALES. REDUCED SIZED PLANS WILL NOT CONFORM TO STANDARD SCALES. IN MAKING MEASUREMENTS ON REDUCED PLANS, THE ABOVE SCALES MAY BE USED.

J.U.L.I.E.
JOINT UTILITY LOCATION INFORMATION FOR EXCAVATION
1-800-892-0123
OR 811

PHILIP S. ALLEN
062-058260
LICENSED PROFESSIONAL ENGINEER OF ILLINOIS

9-29-09
SIGNATURE
EXPIRATION DATE NOVEMBER 30, 2009

PRINTED BY THE AUTHORITY OF THE STATE OF ILLINOIS

CONTRACT NO. 93502

Farnsworth 7707 NORTH KNOXVILLE AVENUE, SUITE 200, PEORIA, ILLINOIS 61614 (309)689-9880 / (309)689-9820 FAX