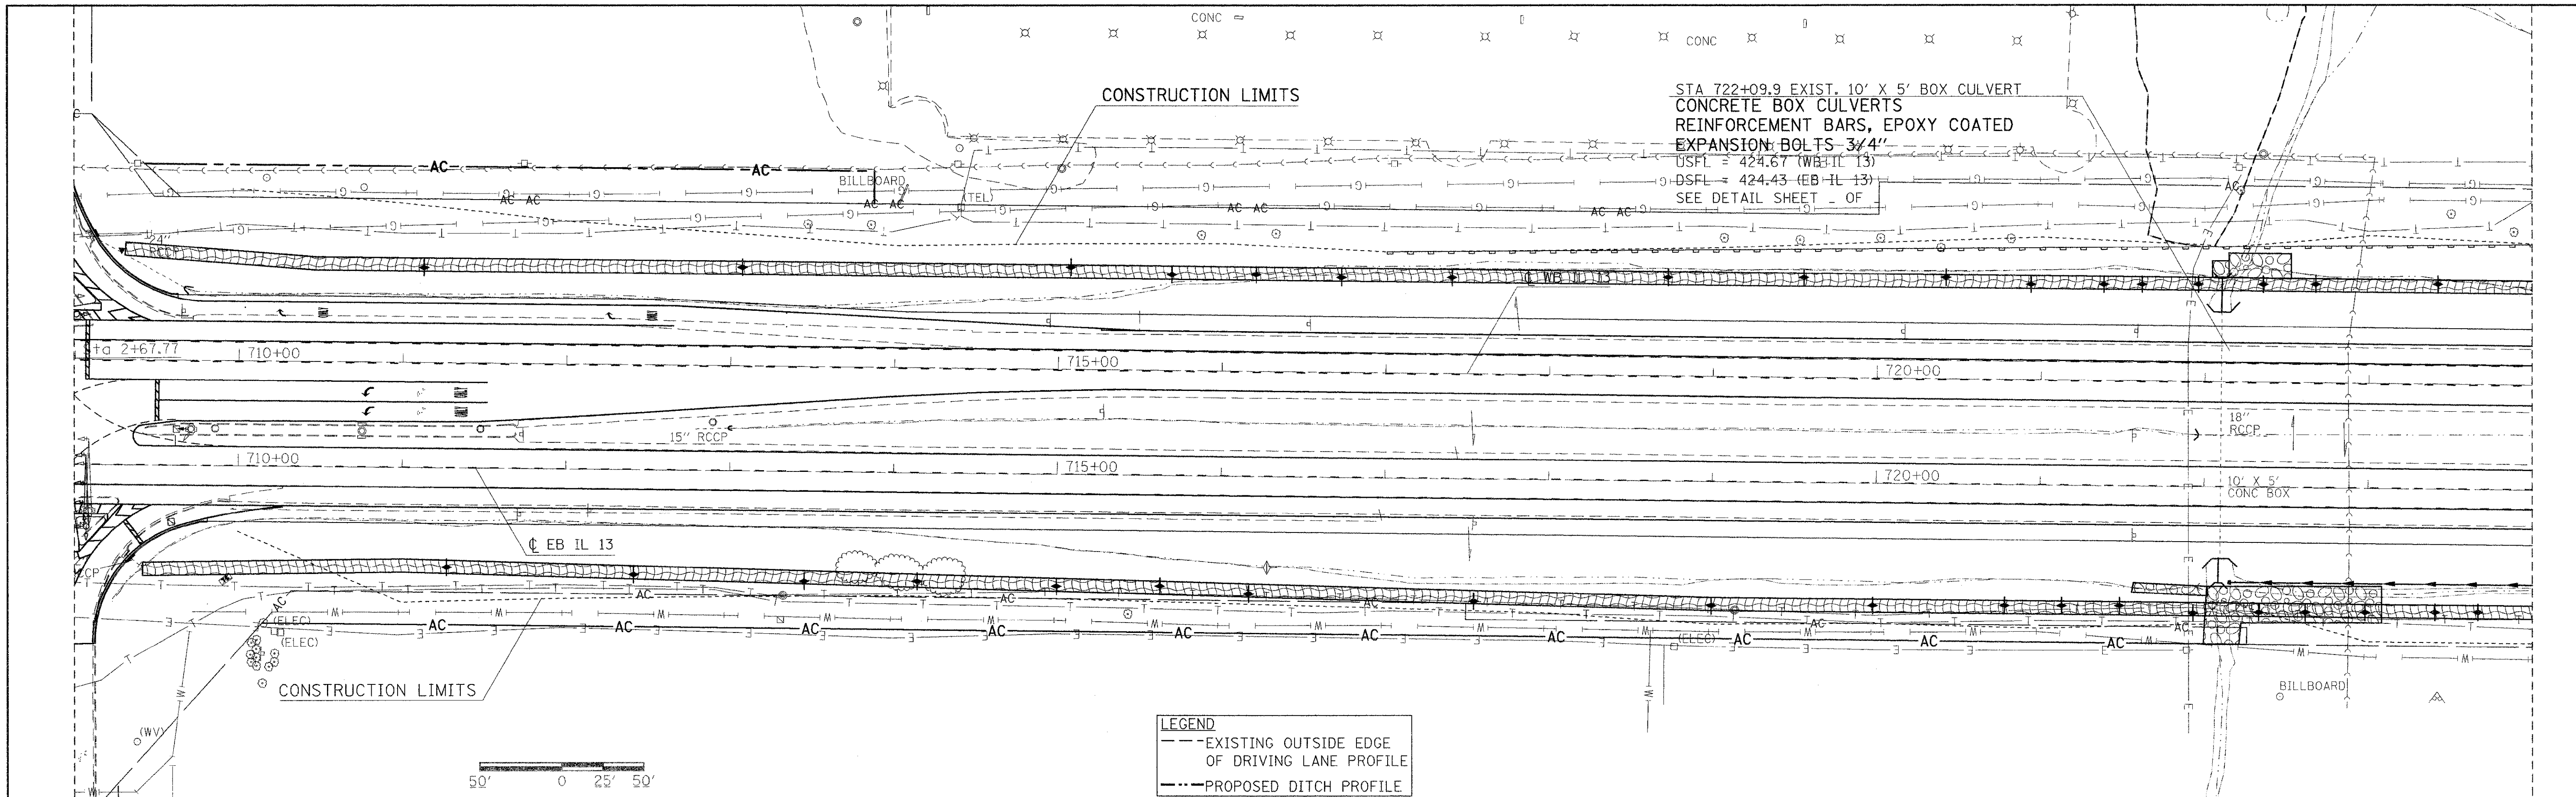

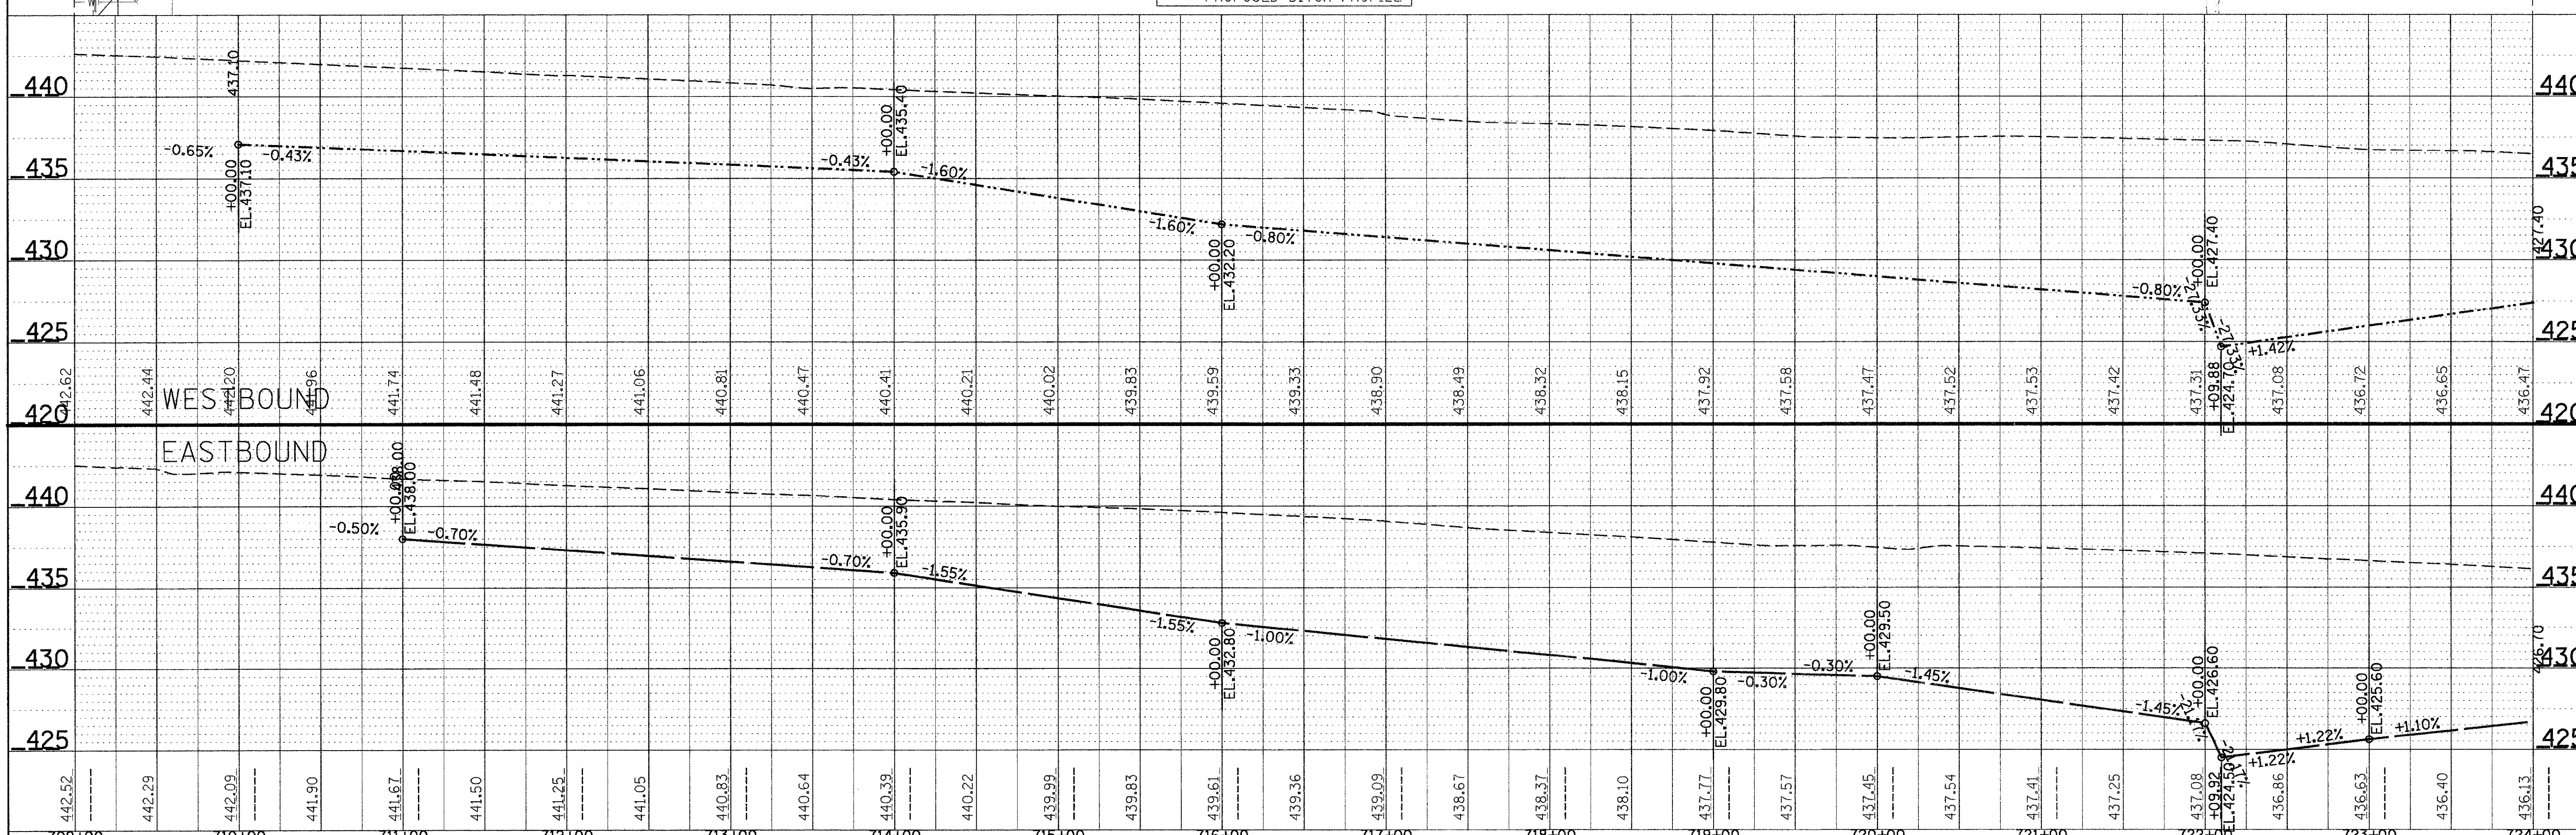

PLAN: NOTE BOOK ___ NO. ___ SURVEYED ___ PLOTTED ___ ALIGNMENT CHECKED ___ RT. OF WAY CHECKED ___ CADD FILE NAME ___ BY DATE

PROFILE: NOTE BOOK ___ NO. ___ SURVEYED ___ PLOTTED ___ GRADES CHECKED ___ B.M. NOTED ___ STRUCTURE NOTATNS CH'KD ___ BY DATE

FILE NAME = c:\pw_work\PWIDOT\SHEPARDGD\dms47330\fedstim13-sht-plnprf.dgn	USER NAME = shepardgd	DESIGNED - ___	REVISED - ___
		DRAWN - ___	REVISED - ___
	PLOT SCALE = 50.0000 ' / IN.	CHECKED - ___	REVISED - ___
	PLOT DATE = 10/14/2009	DATE - ___	REVISED - ___

STATE OF ILLINOIS
DEPARTMENT OF TRANSPORTATION

PLAN AND PROFILE SHEETS

SCALE: ________ SHEET NO. __ OF ___ SHEETS STA. _________ TO STA. _________

RTE.	SECTION	COUNTY	TOTAL SHEETS	SHEET NO.
331	(1-2)N-2,R;(1X-1)N-3,R-2	WILLIAMSON	202	36

CONTRACT NO. 98857

ILLINOIS FED. AID PROJECT