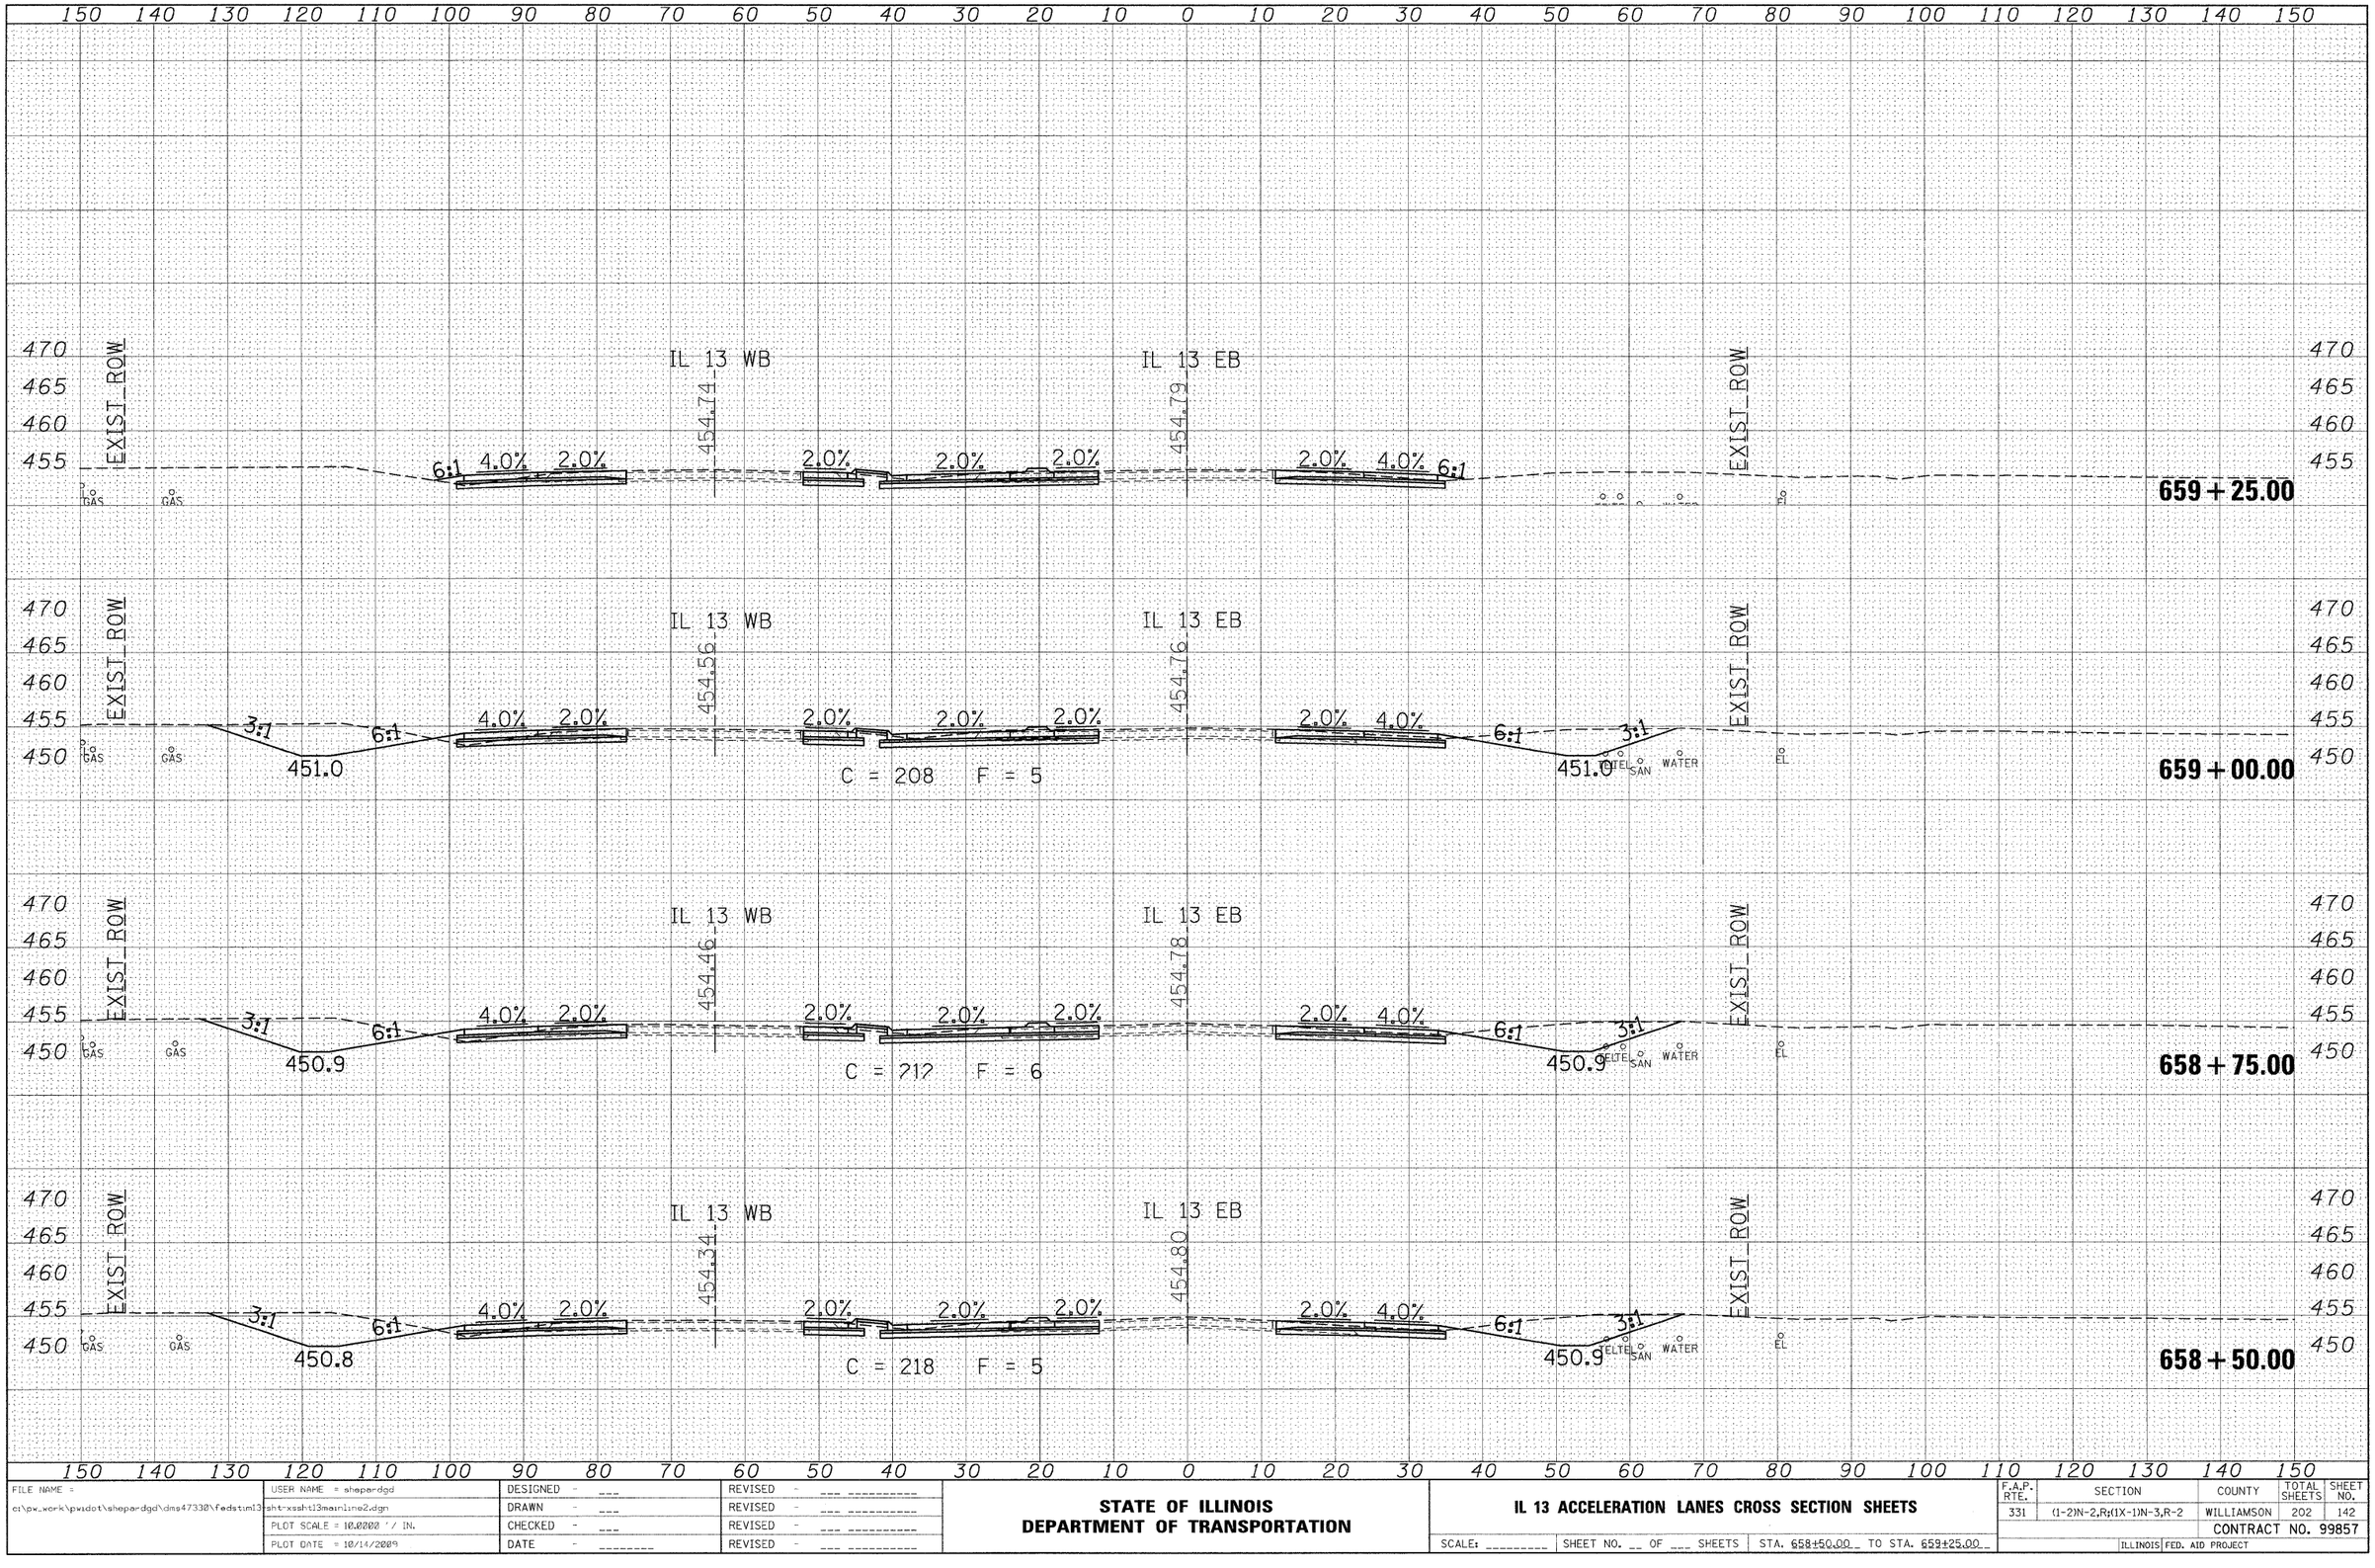

FILE NAME = c:\pw_work\pwidot\shepardgd\dms47330\fedstim13-sht-xssht13mainline2.dgn	USER NAME = shepardgd	DESIGNED -	REVISED -	**STATE OF ILLINOIS DEPARTMENT OF TRANSPORTATION**	**IL 13 ACCELERATION LANES CROSS SECTION SHEETS**
	PLOT SCALE = 10.0000 ' / IN.	DRAWN -	REVISED -		SCALE: _____ SHEET NO. __ OF ___ SHEETS STA. 658+50.00 TO STA. 659+25.00
	PLOT DATE = 10/14/2009	CHECKED -	REVISED -		
		DATE -	REVISED -		

F.A.P. RTE.	SECTION	COUNTY	TOTAL SHEETS	SHEET NO.
331	(1-2)N-2,R;(1X-1)N-3,R-2	WILLIAMSON	202	142
		CONTRACT NO. 99857		
		ILLINOIS	FED. AID PROJECT	

FINAL SURVEY — NOTE BOOK — NO. — SURVEYED — PLOTTED — TRACED — AREAS — AREAS CHECKED — BY — DATE

ORIGINAL SURVEY — NOTE BOOK — NO. — SURVEYED — PLOTTED — TRACED — AREAS — AREAS CHECKED — BY — DATE