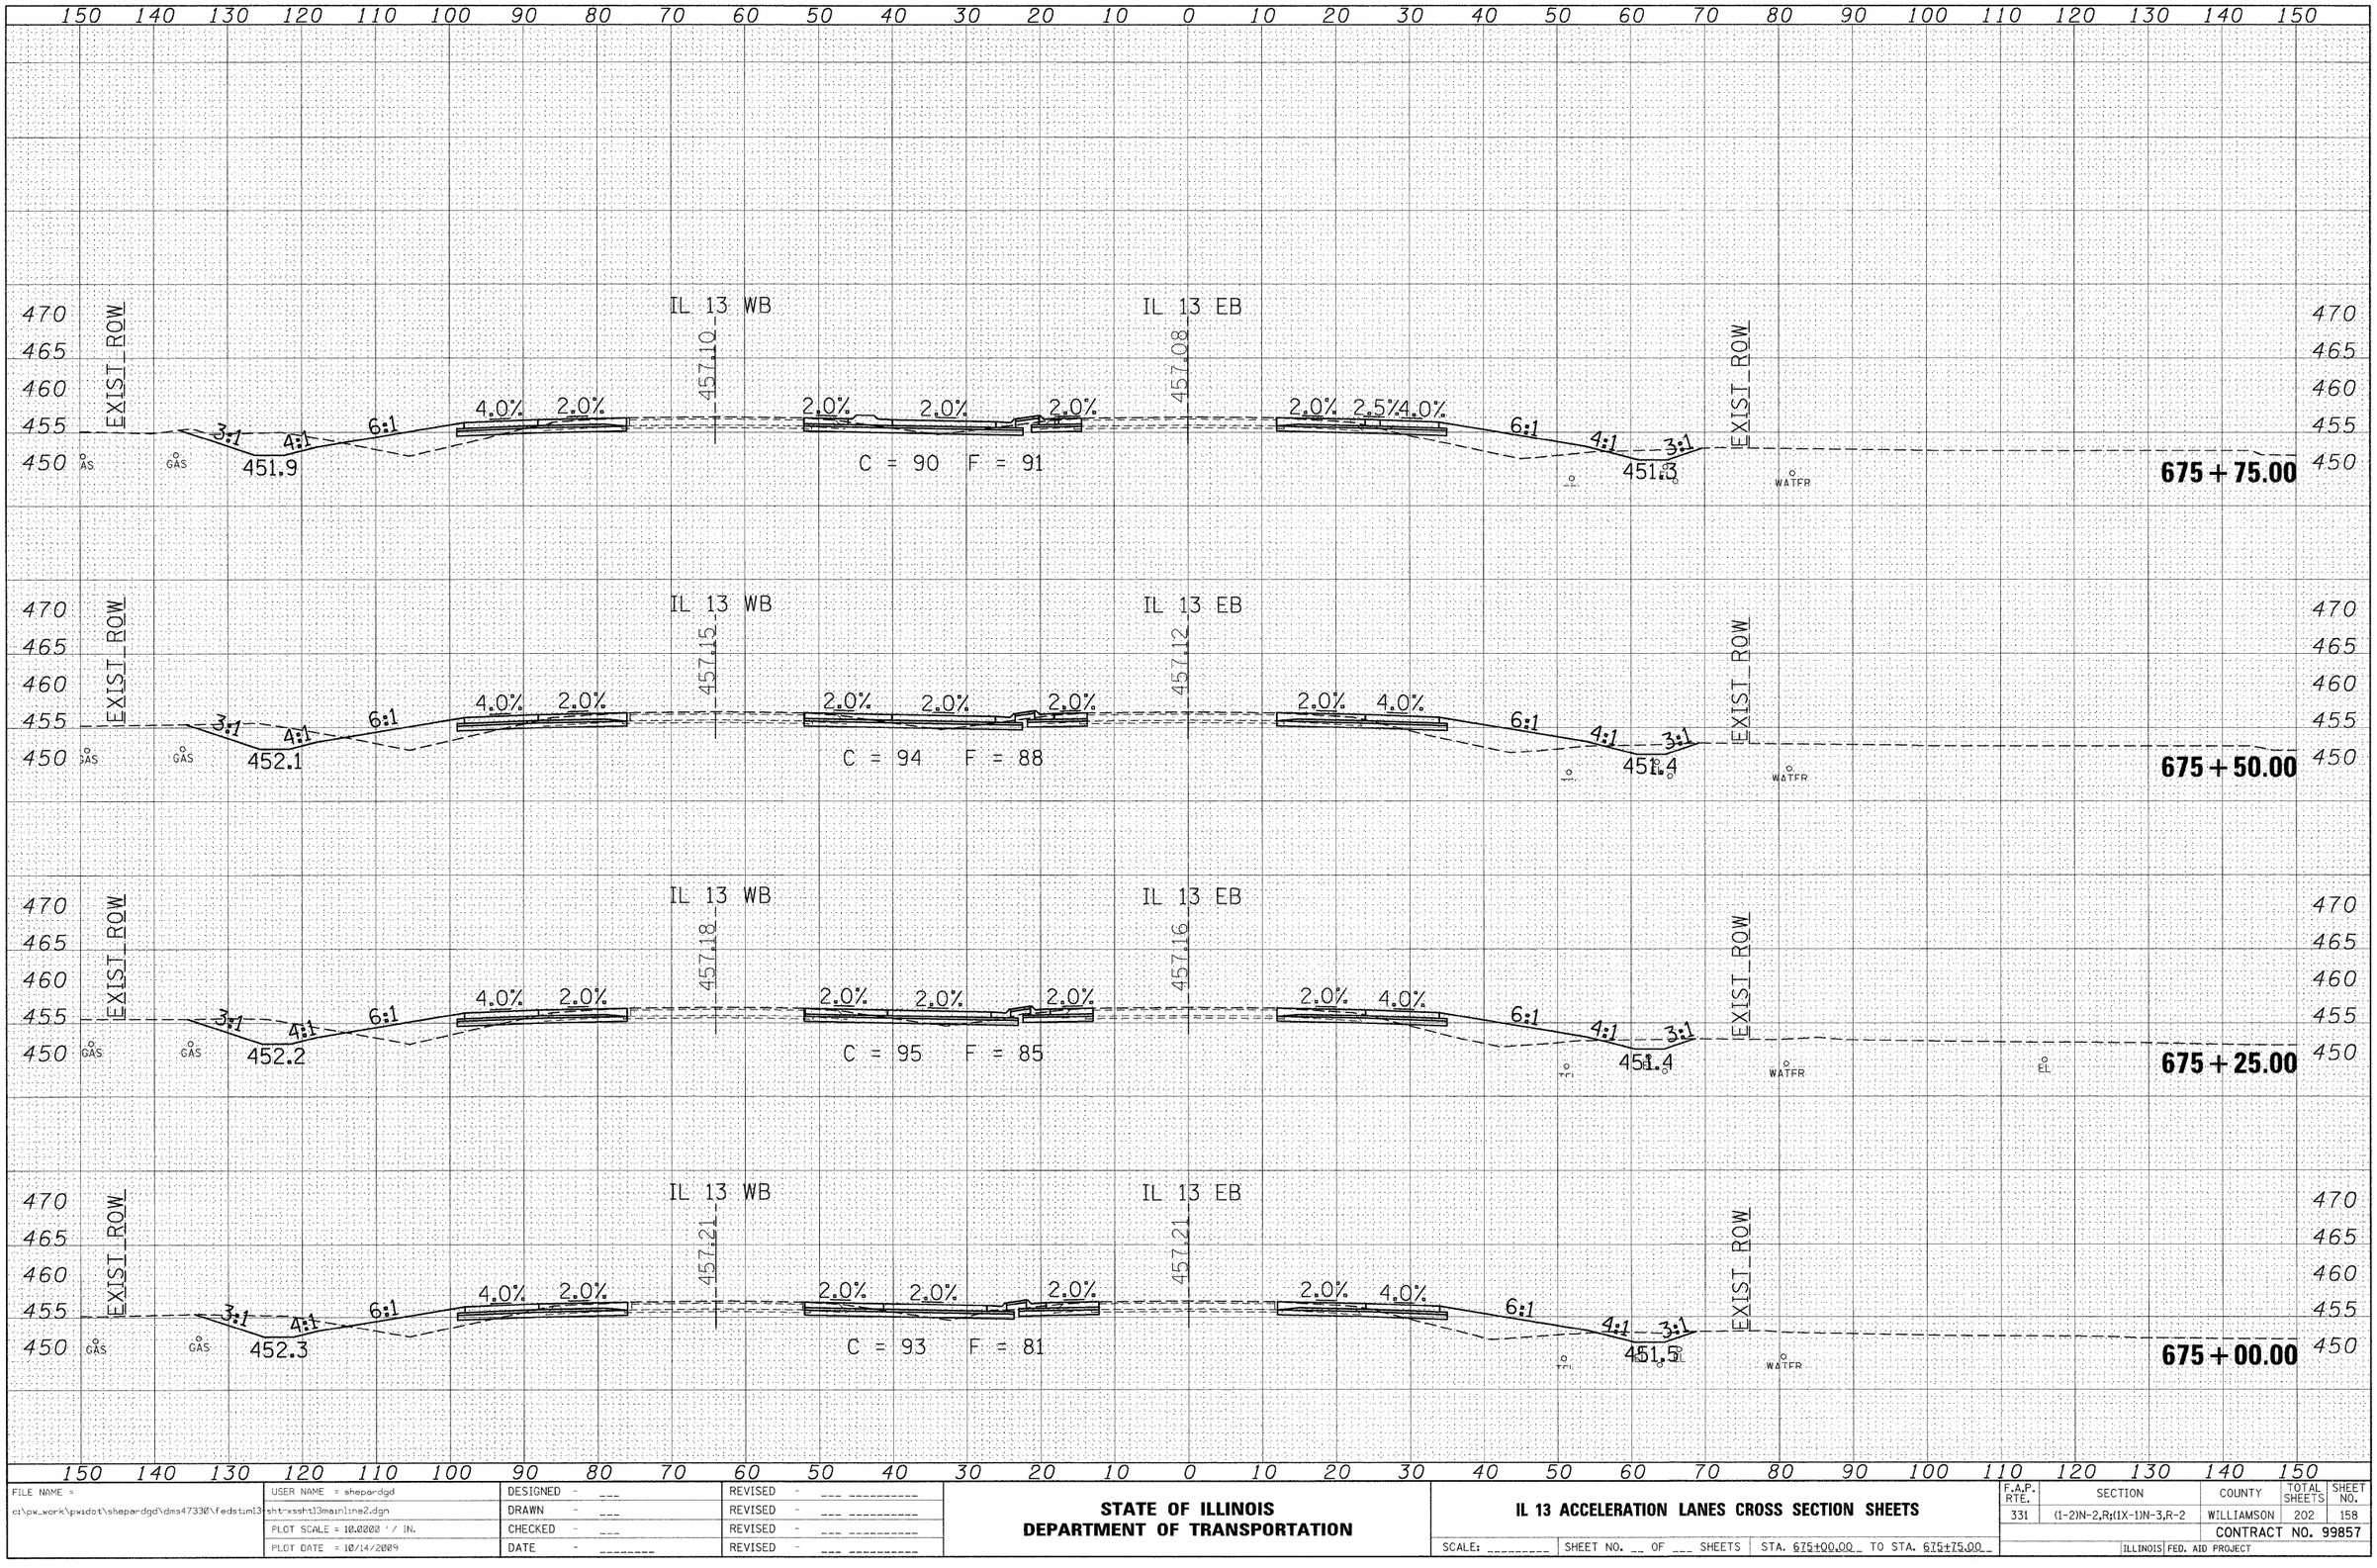

FILE NAME = c:\pw_work\pwidot\shepardgd\dms47330\fedstiml3\sht-xssht13mainline2.dgn	USER NAME = shepardgd	DESIGNED - ___	REVISED - ___
		DRAWN - ___	REVISED - ___
	PLOT SCALE = 10.0000 ' / IN.	CHECKED - ___	REVISED - ___
	PLOT DATE = 10/14/2009	DATE - _____	REVISED - ___

STATE OF ILLINOIS
DEPARTMENT OF TRANSPORTATION

IL 13 ACCELERATION LANES CROSS SECTION SHEETS

SCALE: _____ | SHEET NO. __ OF ___ SHEETS | STA. 675+00.00 TO STA. 675+75.00

F.A.P. RTE.	SECTION	COUNTY	TOTAL SHEETS	SHEET NO.
331	(1-2)N-2,R;(IX-1)N-3,R-2	WILLIAMSON	202	158
		CONTRACT NO. 99857		
	ILLINOIS	FED. AID PROJECT		

FINAL SURVEY — NOTE BOOK — NO. — SURVEYED — PLOTTED — TEMPLATE — AREAS — AREAS CHECKED — BY — DATE

ORIGINAL SURVEY — NOTE BOOK — NO. — SURVEYED — PLOTTED — TEMPLATE — AREAS — AREAS CHECKED — BY — DATE