F.A.P. RTE.	SECTION	COUNTY	TOTAL SHEETS	SHEET NO.
876	9Y-RS-7	WILL	100	86
STA. 1+425		TO STA. 1+450		
FED. ROAD DIST. NO.		ILLINOIS	FED. AID PROJECT	

CONTRACT NO. 60E52
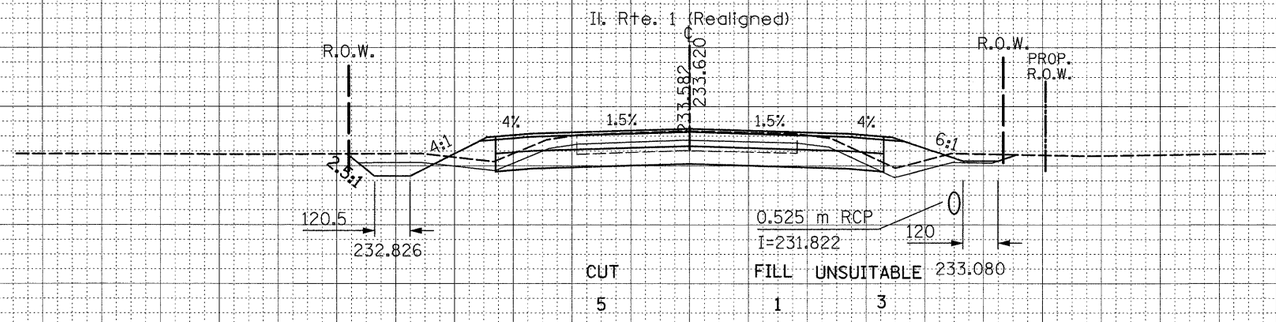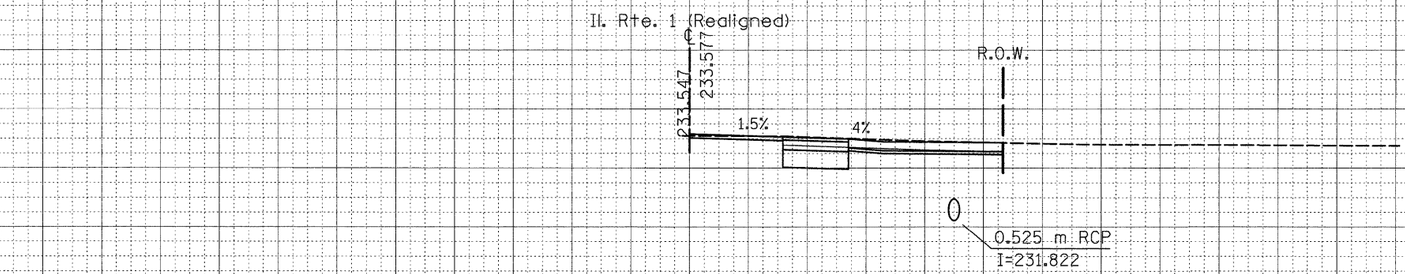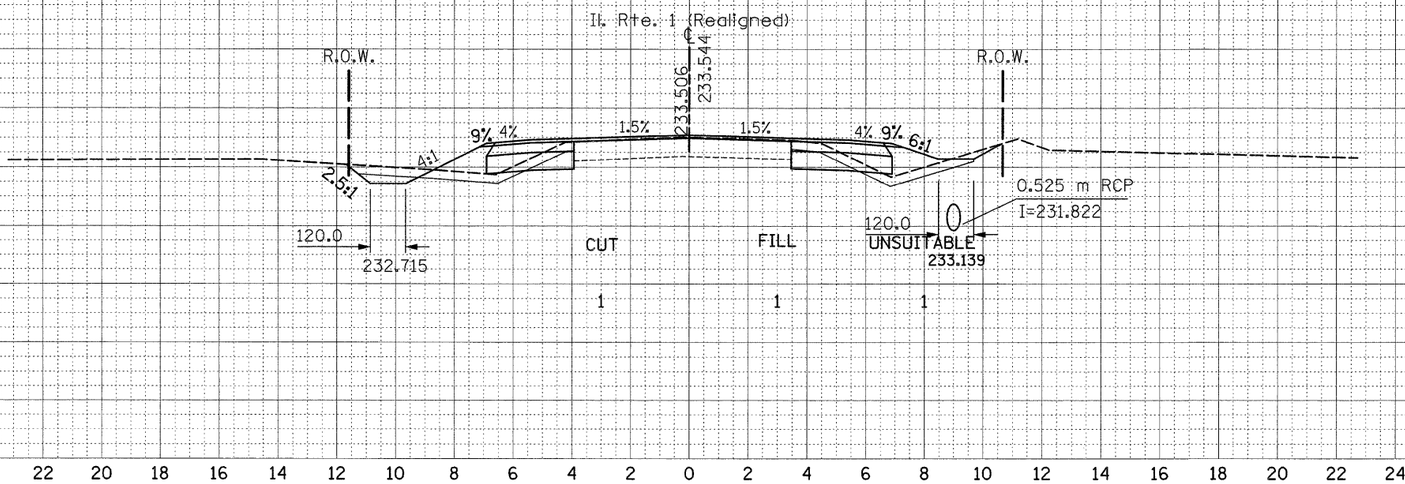
FINAL SURVEY — NOTE BOOK — NO. — BY — DATE
SURVEYED — PLOTTED — DRAWN — CHECKED — AREAS — AREAS CHECKED