F.A.P. RTE.	SECTION	COUNTY	TOTAL SHEETS	SHEET NO.
876	9Y-RS-7	WILL	100	81
STA. 1+475	TO STA. 1+478			
FED. ROAD DIST. NO.	ILLINOIS	FED. AID PROJECT		

CONTRACT NO. 60E52

FINAL SURVEY NOTE BOOK NO.
SURVEYED PLOTTED INPUT BY AREAS AREAS CHECKED BY DATE
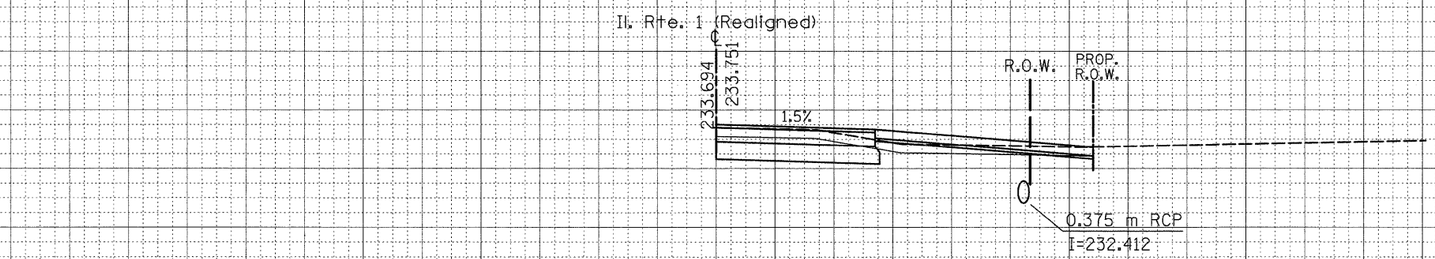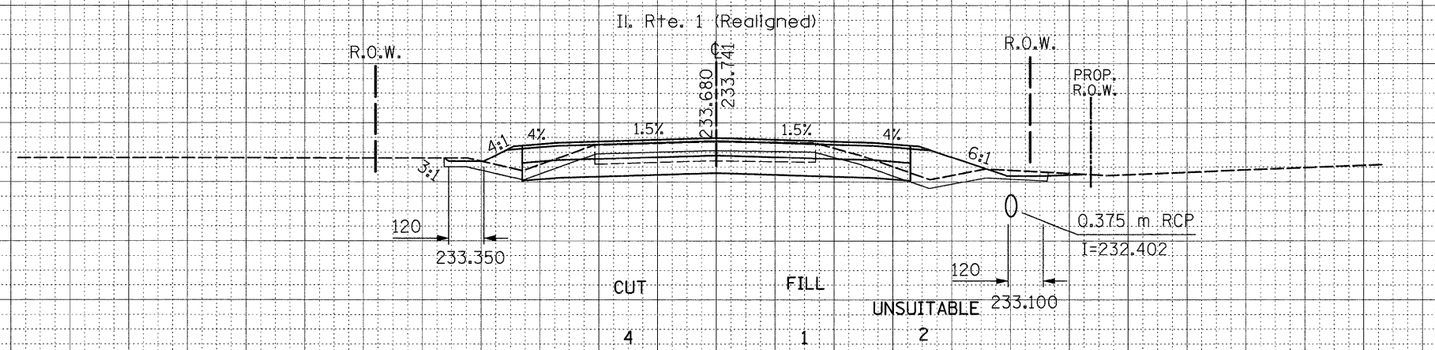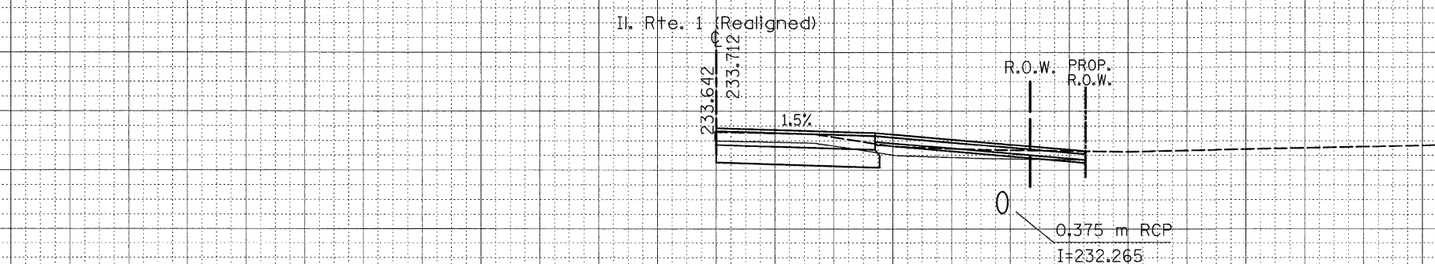
ORIGINAL SURVEY NOTE BOOK NO.
SURVEYED PLOTTED INPUT BY AREAS AREAS CHECKED BY DATE