F.A.P. RTE.	SECTION	COUNTY	TOTAL SHEETS	SHEET NO.
876	9Y-RS-7	WILL	100	91
STA. 1+650		TO STA. 1+675		
FED. ROAD DIST. NO.		ILLINOIS	FED. AID PROJECT	

CONTRACT NO. 60E52

FINAL SURVEY
NOTE BOOK
NO.
SURVEYED
PLOTTED
TYPE FILE
AREAS
AREAS CHECKED
BY
DATE

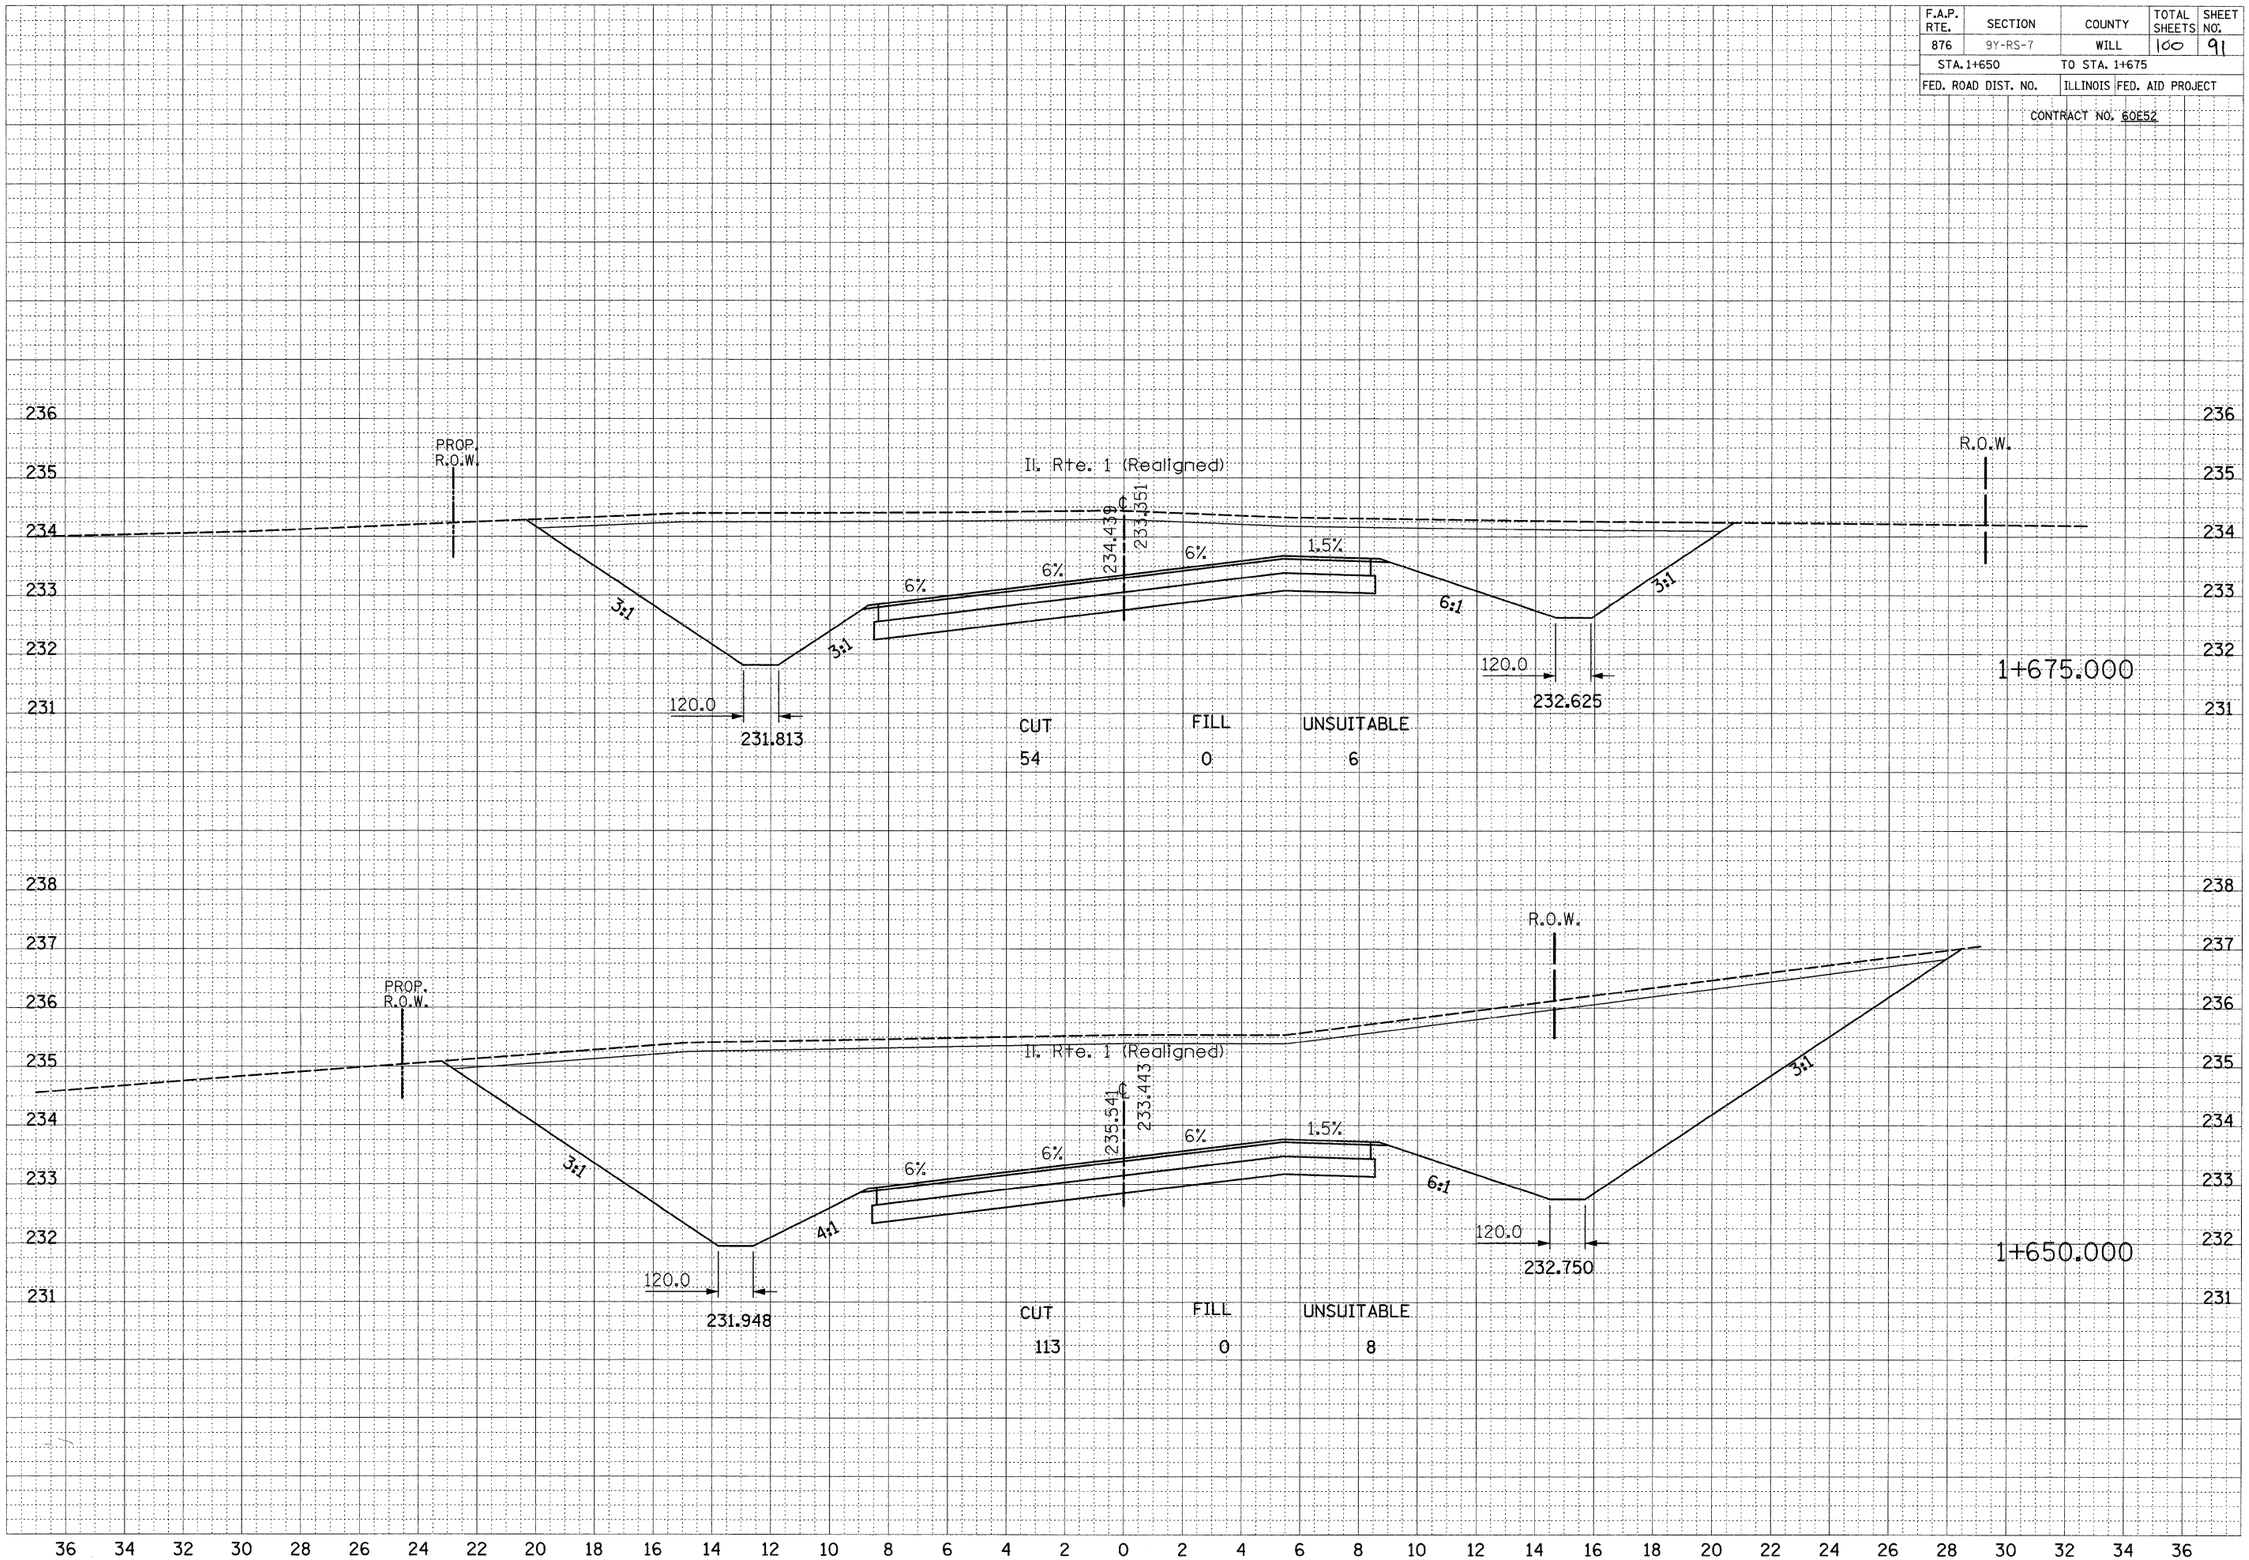

FINAL SURVEY
NOTE BOOK
NO.
SURVEYED
PLOTTED
TYPE FILE
AREAS
AREAS CHECKED
BY
DATE

ORIGINAL SURVEY