ROUTE	SECTION	COUNTY	TOTAL SHEETS	SHEET NUMBER
VARIOUS	2008-053 BP	VARIOUS	69	24

CONTRACT NO. 60F04

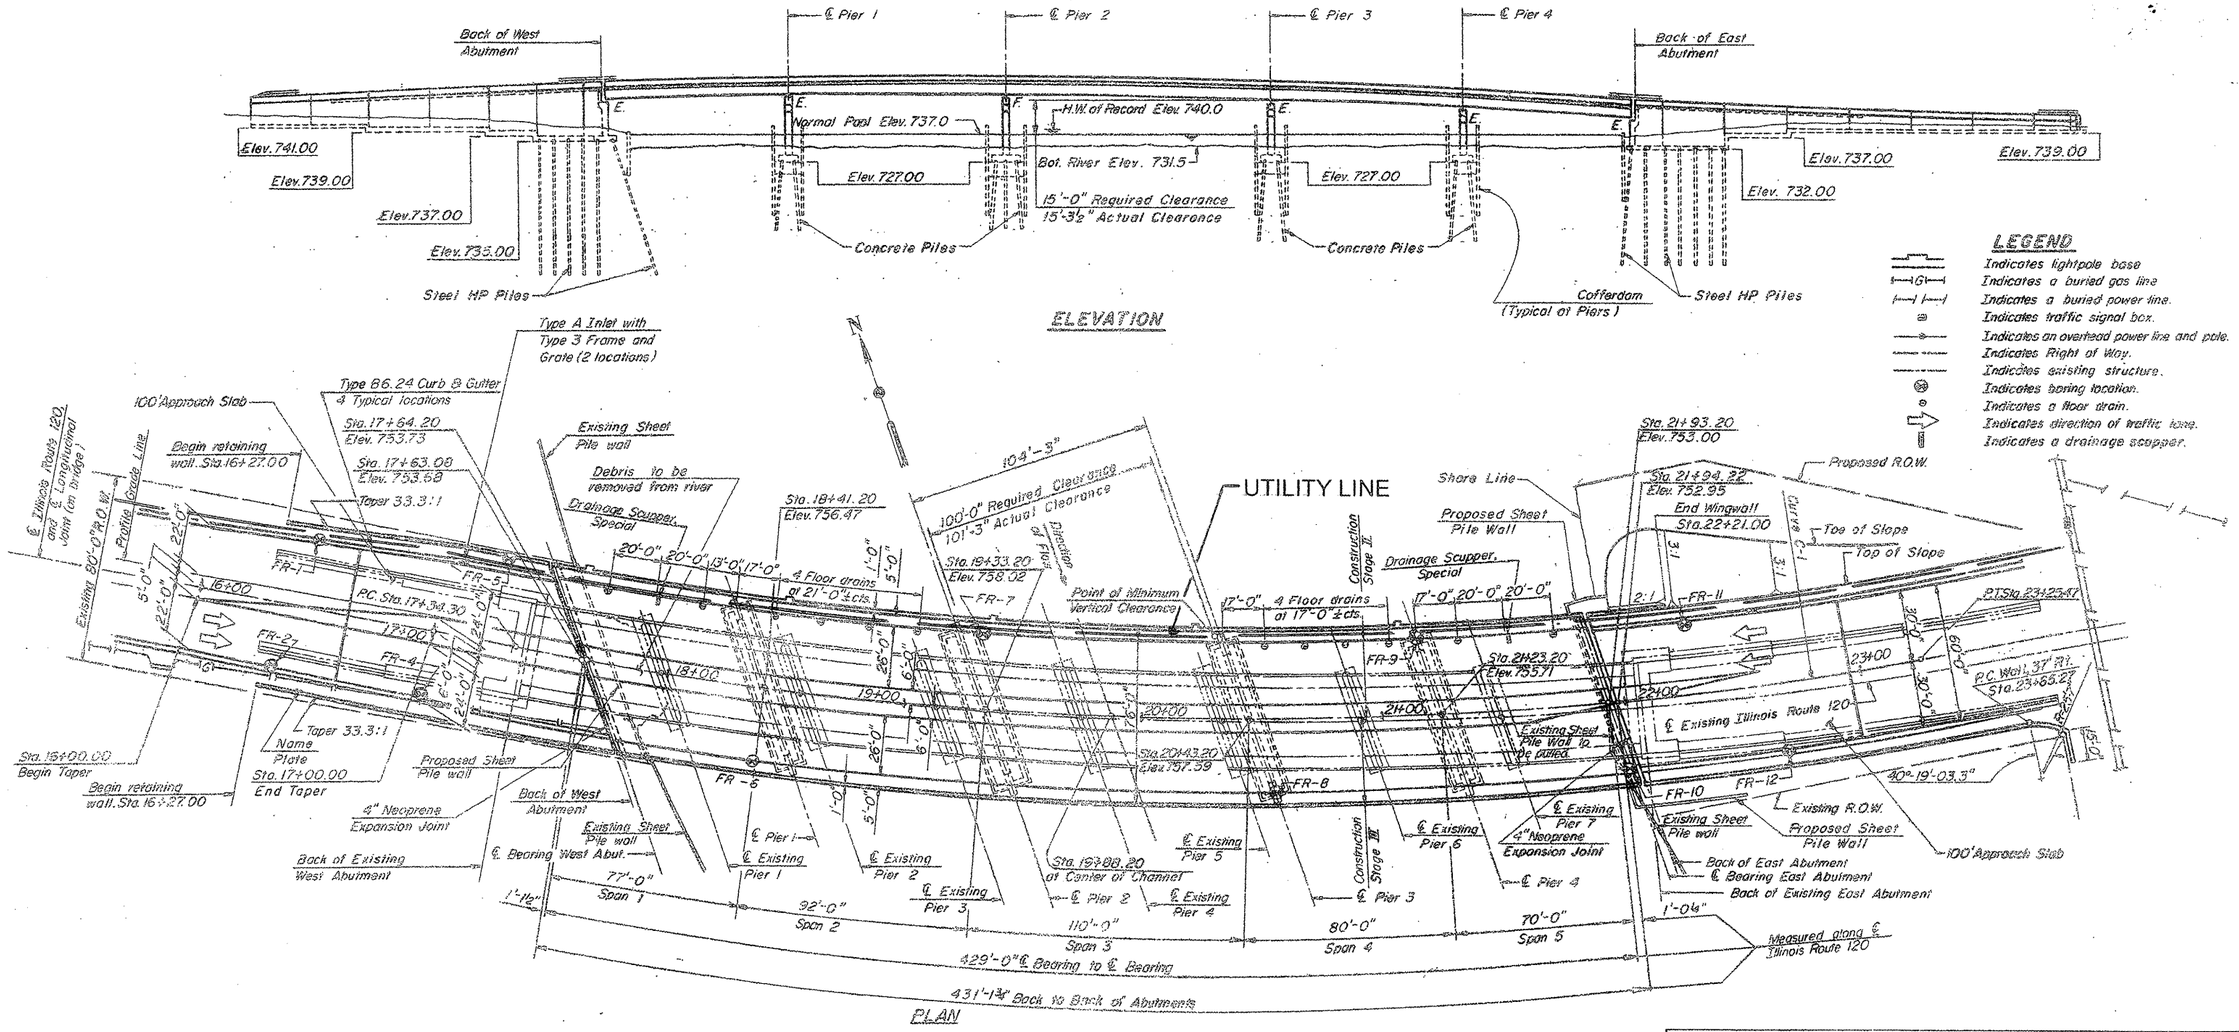

FOR INFORMATION ONLY

SHEET 1 OF 3

LOCATION NO. 3

EXIST. BRIDGE PLANS
IL 120 OVER FOX RIVER
SN 056-0049