CONTRACT NO. 63088

F.A.U. RTE.	SECTION	COUNTY	TOTAL SHEETS	SHEET NO.
116	06-00104-02-WR	McHENRY	38	14
STA. 149+50		TO STA. 162+53		
FED. ROAD DIST. NO. 1	ILLINOIS	FED. AID PROJECT		

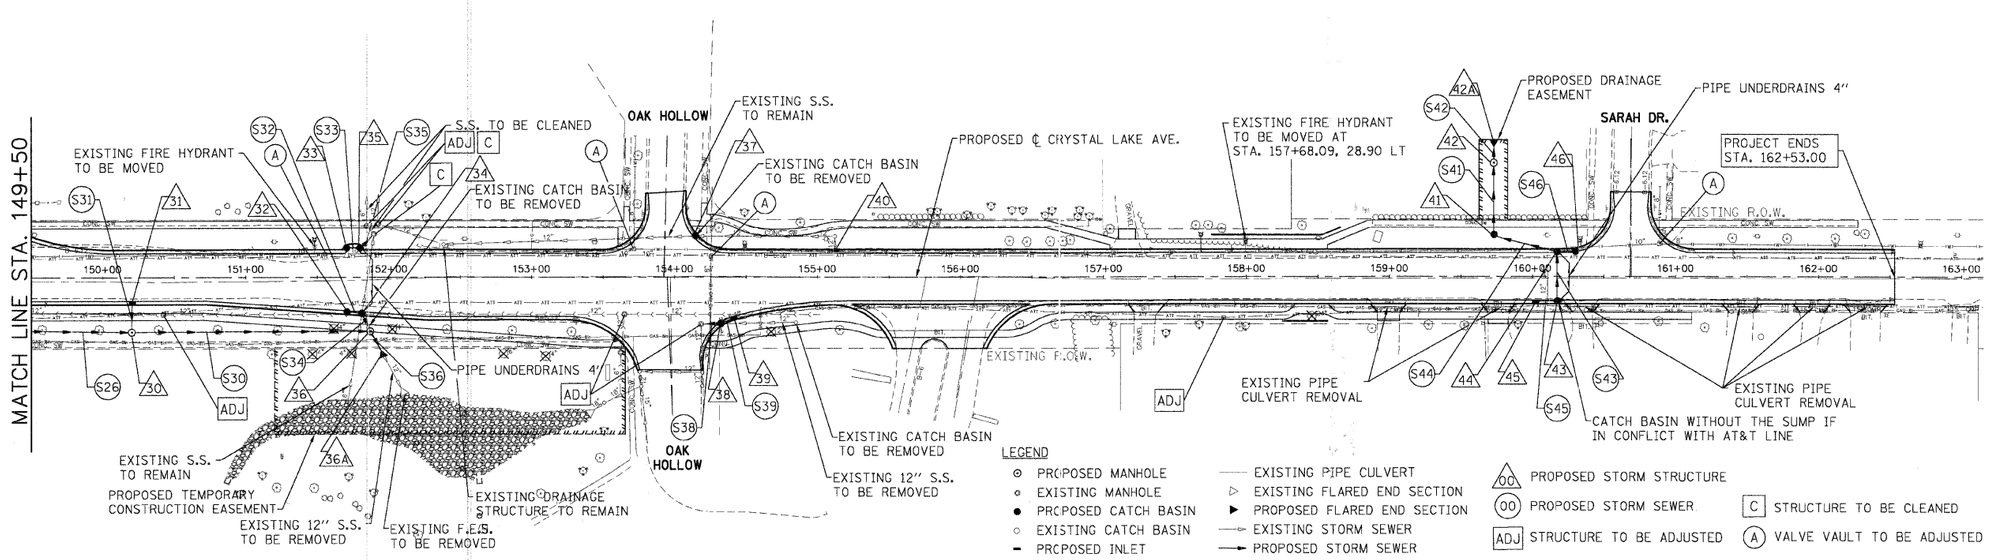

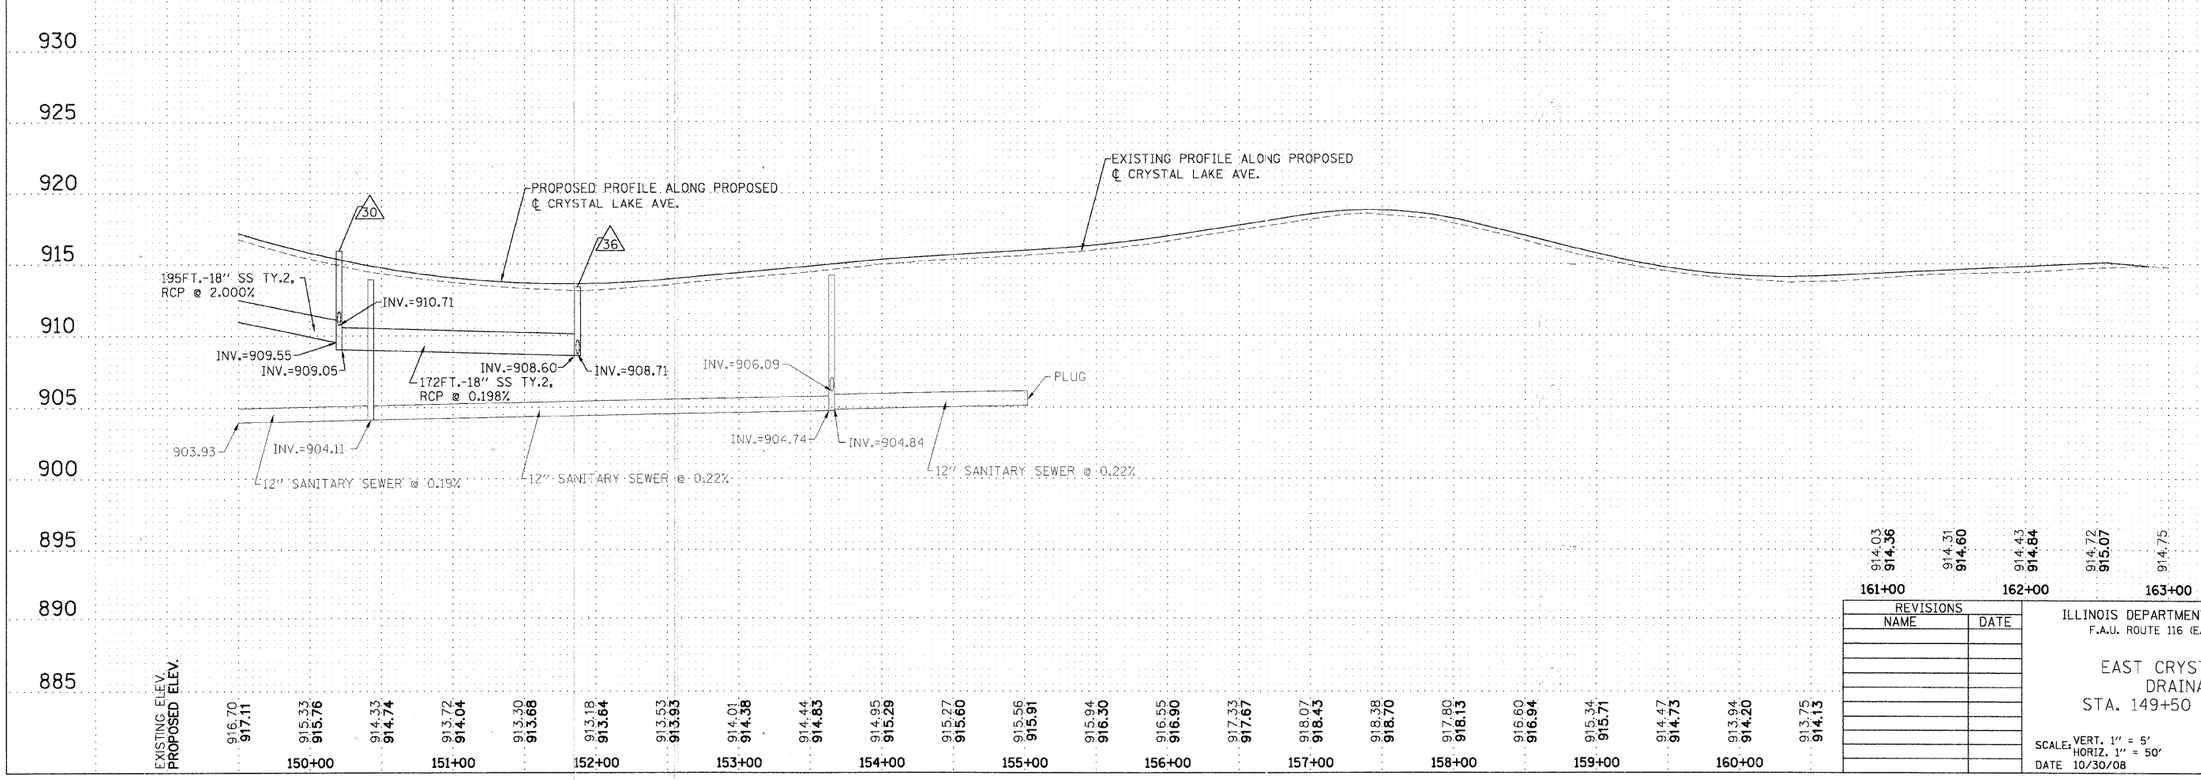

REVISIONS	
NAME	DATE

ILLINOIS DEPARTMENT OF TRANSPORTATION
F.A.U. ROUTE 116 (EAST CRYSTAL LAKE AVE)

EAST CRYSTAL LAKE AVE
DRAINAGE PLAN
STA. 149+50 TO STA. 162+53

SCALE: VERT. 1" = 5'
HORIZ. 1" = 50'
DATE 10/30/08

DRAWN BY LP
CHECKED BY JIP