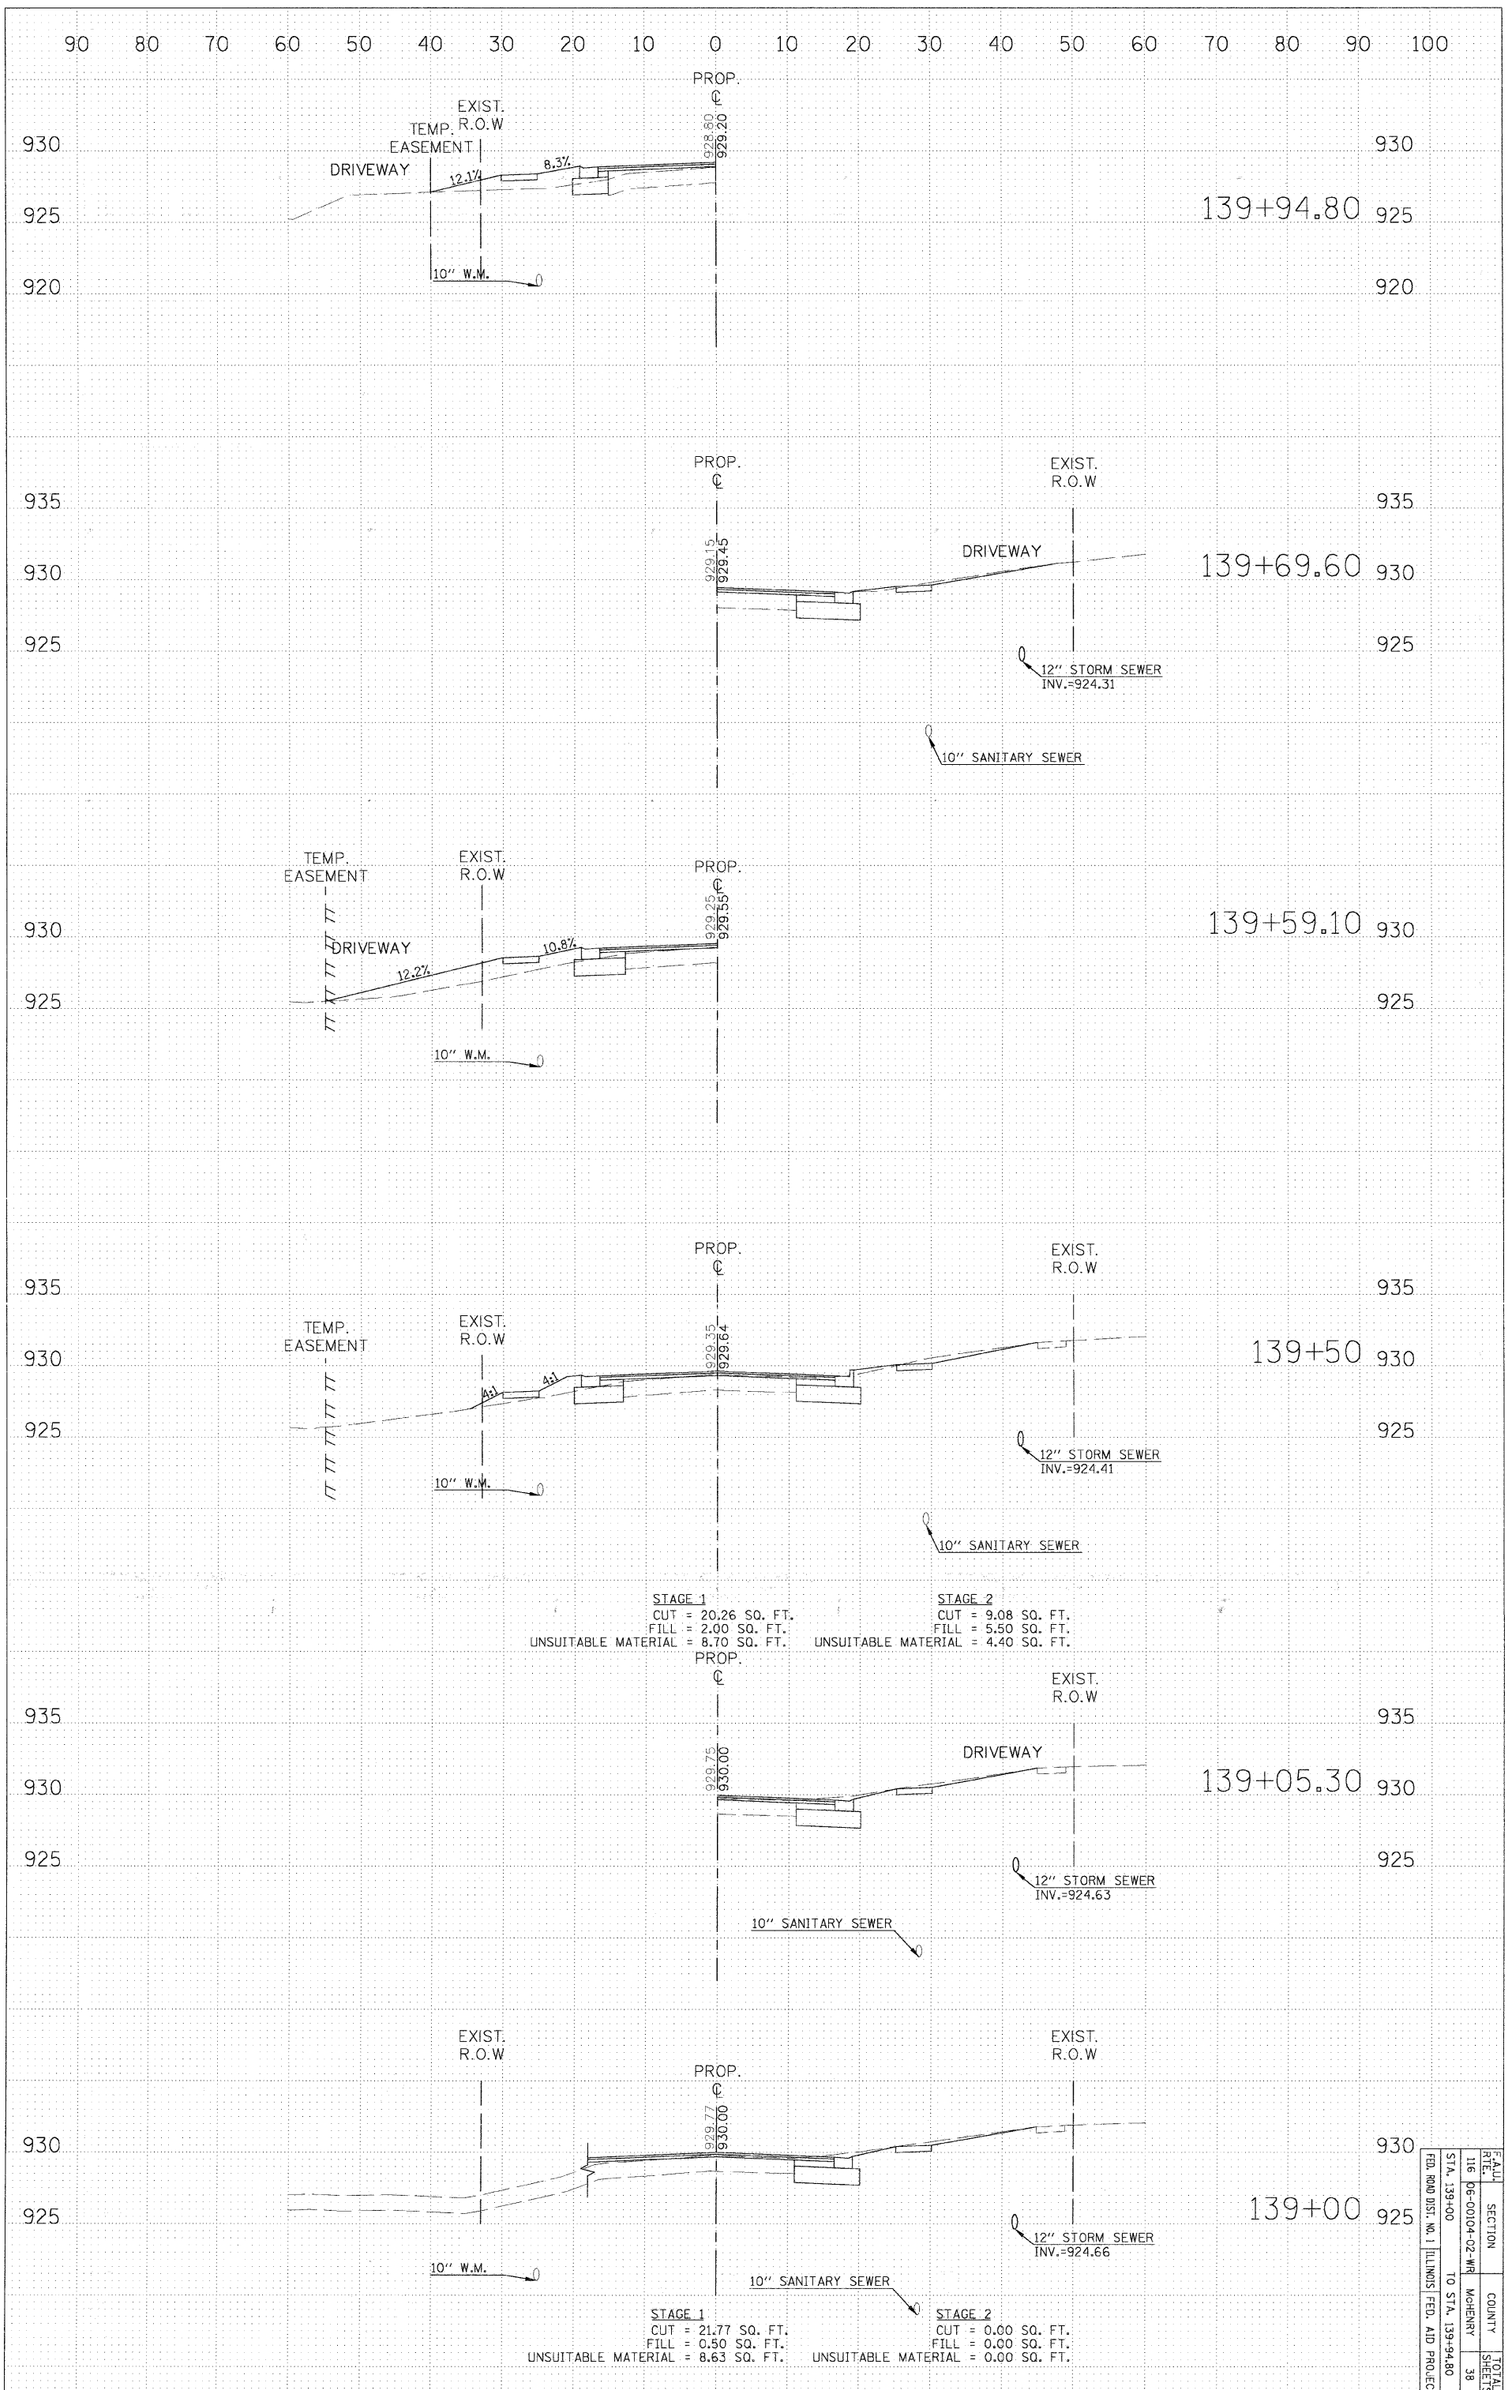

CONTRACT NO. 63088

FED. ROAD DIST. NO.	ILLINOIS	FED. AID PROJECT			
STA. 139+00		TO STA. 139+94.80			
F.A.U. RTE.	SECTION		COUNTY	TOTAL SHEETS	SHEET NO.
116	06-00104-02-WR		McHENRY	38	25