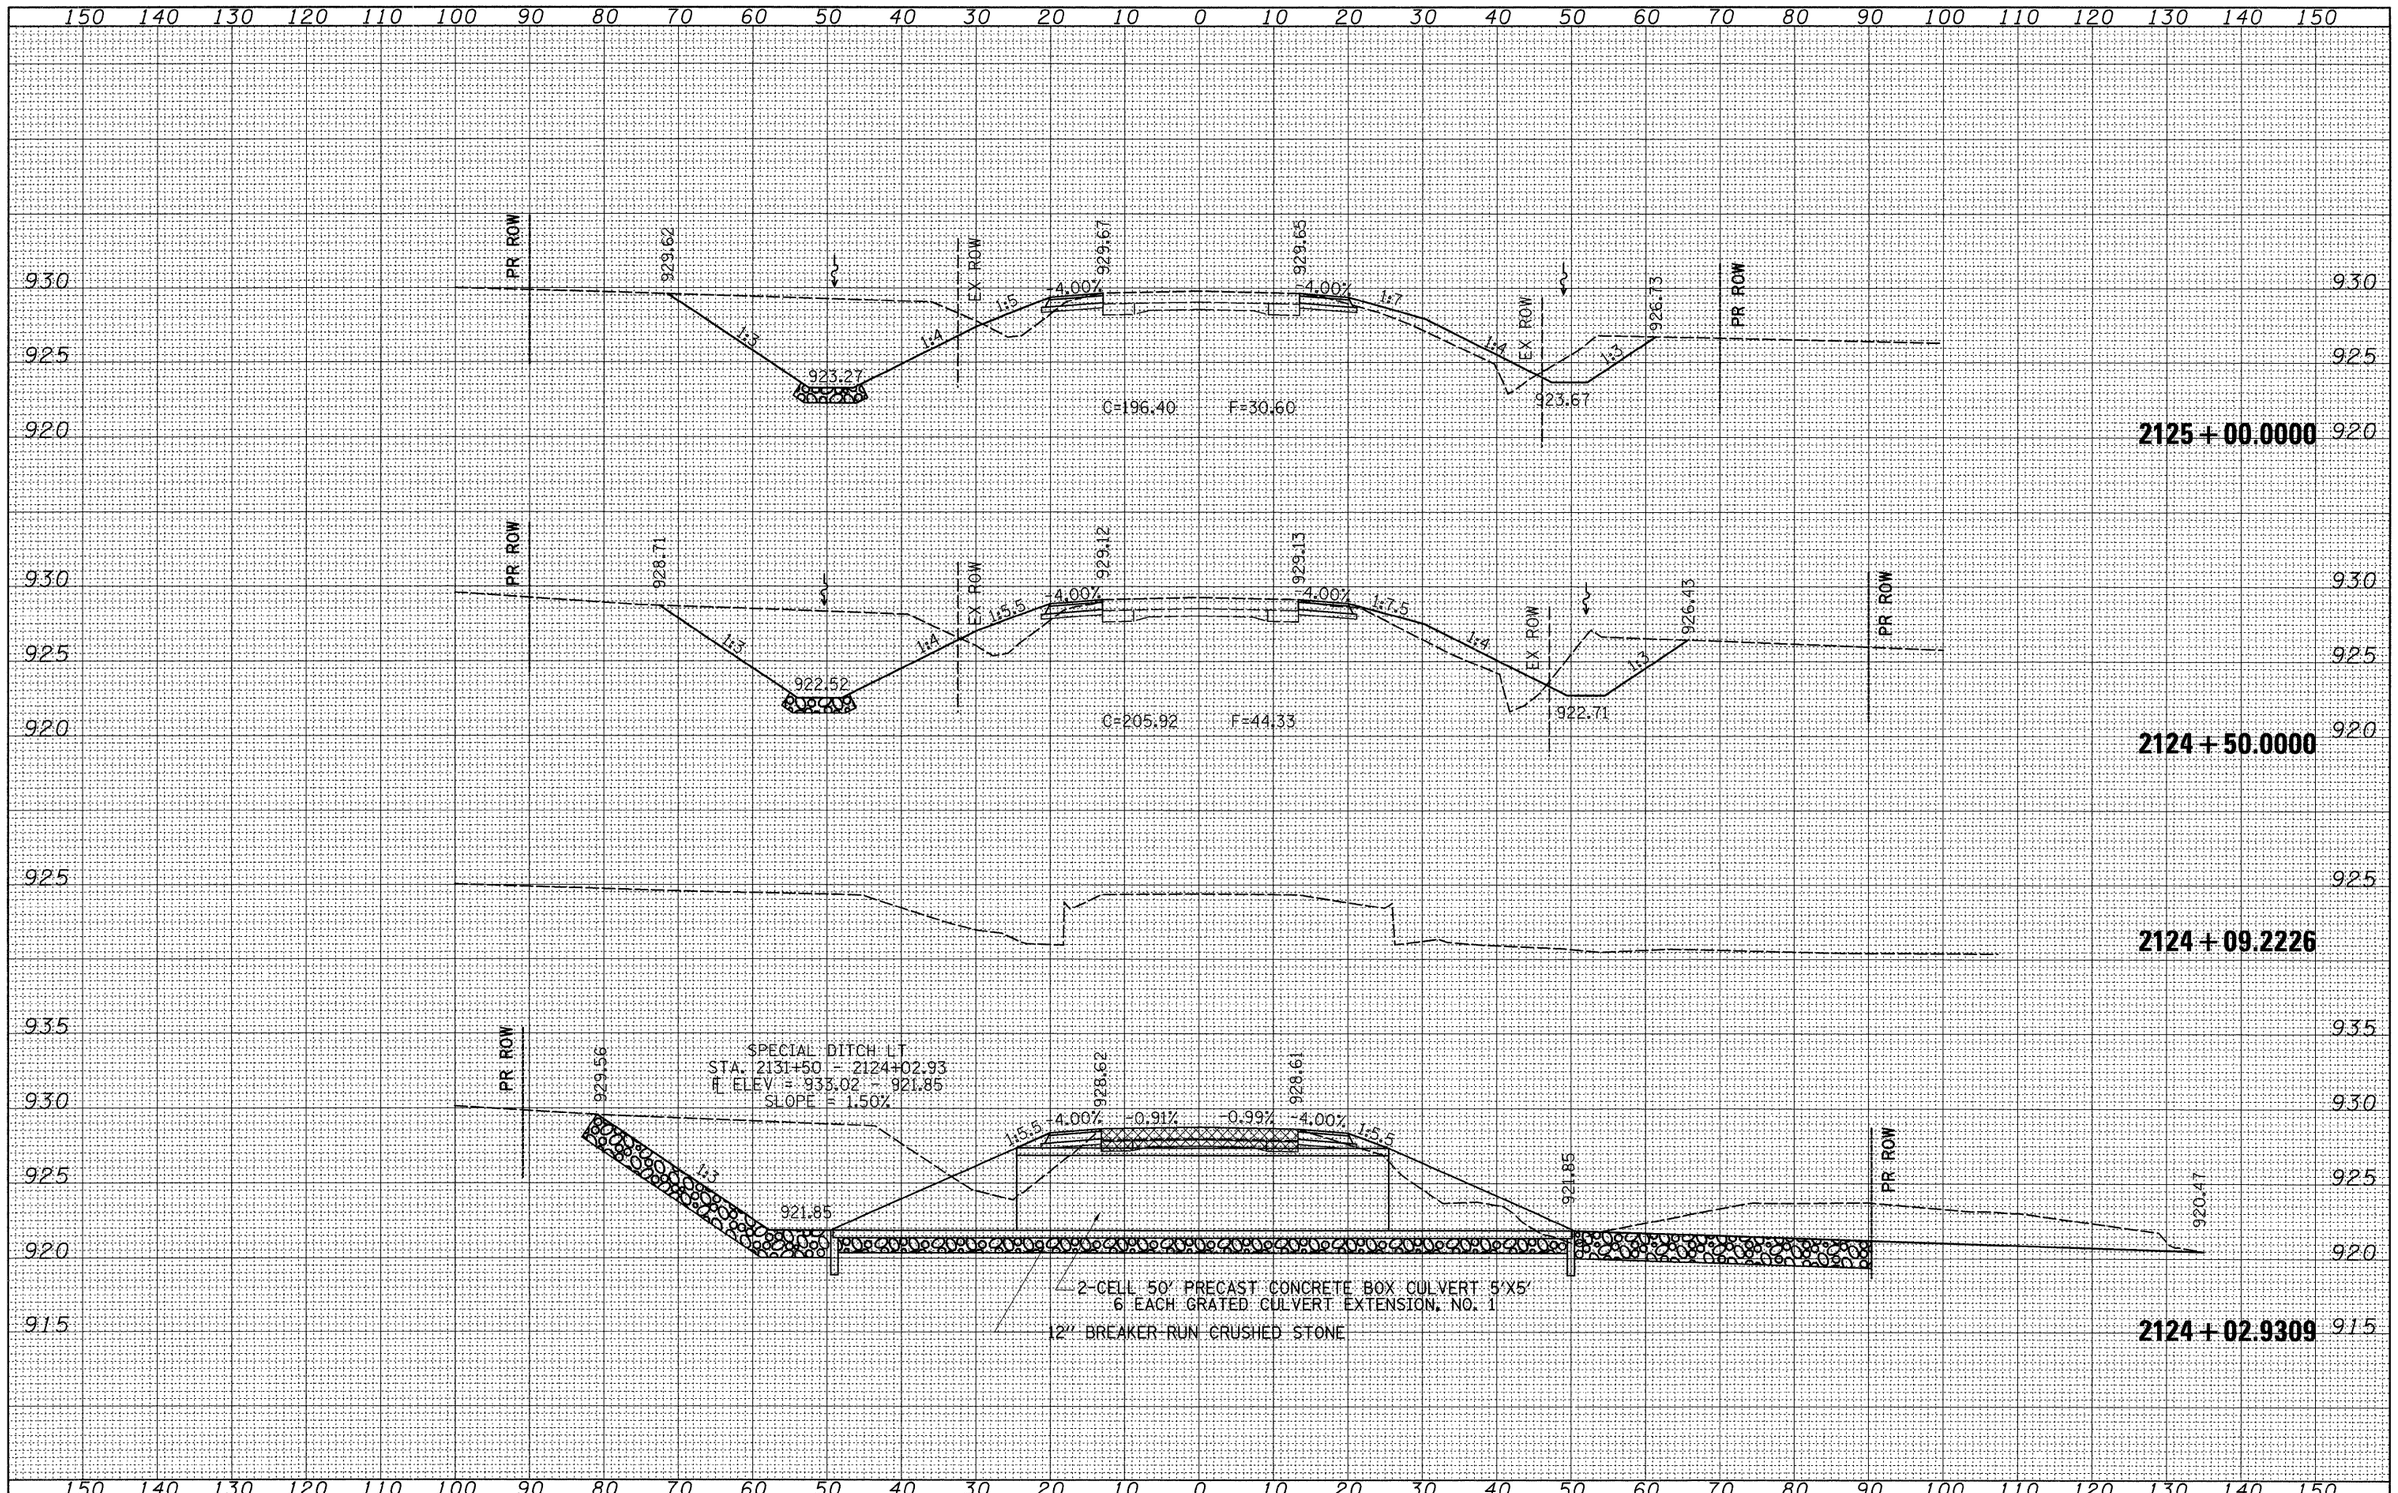

FINAL SURVEY — NOTE BOOK — NO.

	BY	DATE
SURVEYED		
PLOTTED		
TYPED/LITE		
AREAS		
AREAS CHECKED		

ORIGINAL SURVEY — NOTE BOOK — NO.

	BY	DATE
SURVEYED		
PLOTTED		
TYPED/LITE		
AREAS		
AREAS CHECKED		

FILE NAME = c:\pw_work\pwidot\dossdd\dms34517\s11806xm.dgn	USER NAME = dossdd	DESIGNED -	REVISED -
		DRAWN -	REVISED -
	PLOT SCALE = 10.0000 ' / IN.	CHECKED -	REVISED -
	PLOT DATE = Wed Oct 08 13:51:47 2008	DATE -	REVISED -

STATE OF ILLINOIS
DEPARTMENT OF TRANSPORTATION

US 20

SCALE: | SHEET NO. OF SHEETS | STA. 2124+02.9309TO STA. 2125+00.0000

F.A.P. RTE.	SECTION	COUNTY	TOTAL SHEETS	SHEET NO.
301	24T-5	JODAVIESS	43	35
		CONTRACT NO. 64C69		
FED. ROAD DIST. NO.	ILLINOIS	FED. AID PROJECT		