| FINAL SURVEY | BY | DATE |
|---|---|---|
| SURVEYED | | |
| PLOTTED | | |
| NOTE BOOK | DRAWN AT | |
| NO. | AREAS CHECKED | |

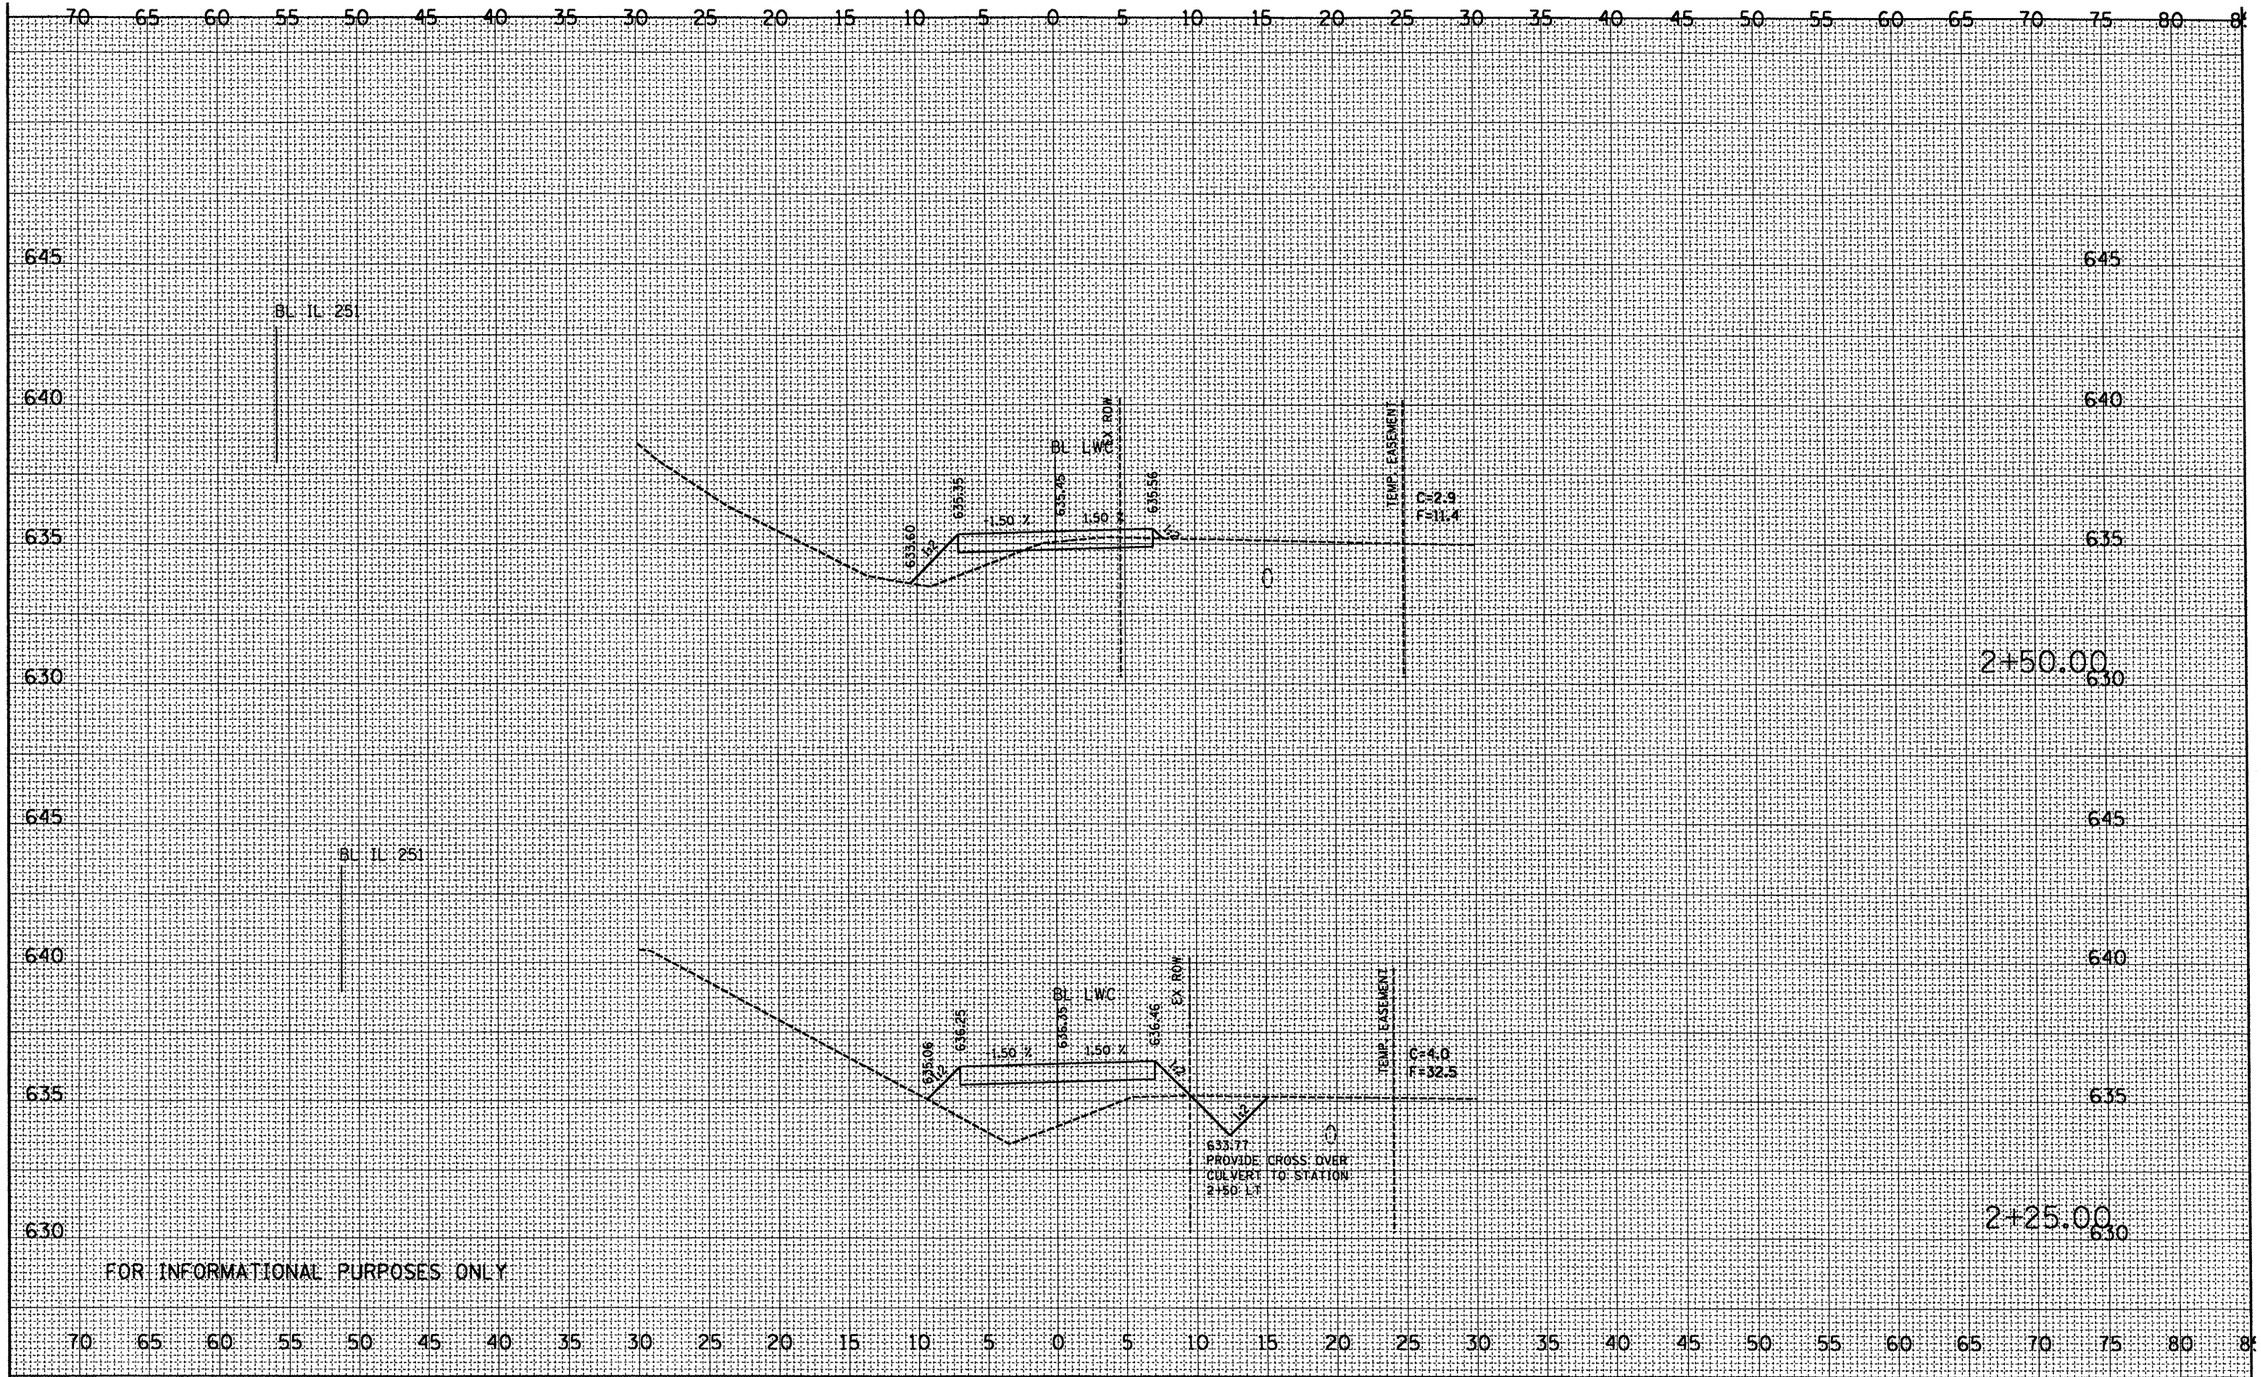


| ORIGINAL SURVEY | BY | DATE |
|---|---|---|
| SURVEYED | | |
| PLOTTED | | |
| NOTE BOOK | DRAWN AT | |
| NO. | AREAS CHECKED | |

| | | | |
|---|---|---|---|
| FILE NAME = c:\projects\i1251sandy\xsstr0002.dgn | USER NAME = maushardoe | DESIGNED - | REVISED - |
| | | DRAWN - | REVISED - |
| | PLOT SCALE = 10.0000 ' / IN. | CHECKED - | REVISED - |
| | PLOT DATE = 5/7/2008 | DATE - | REVISED - |

**STATE OF ILLINOIS**
**DEPARTMENT OF TRANSPORTATION**

**SN 062-0002 LOW WATER CROSSING CROSS SECTIONS**

SCALE: | SHEET NO. OF SHEETS | STA. | TO STA.

| F.A.S. RTE. | SECTION | COUNTY | TOTAL SHEETS | SHEET NO. |
|---|---|---|---|---|
| 253 | 68(BR,BR-1) | MARSHALL | 47 | 25 |
| | | CONTRACT NO. 68573 | | |
| FED. ROAD DIST. NO. | ILLINOIS | FED. AID PROJECT | | |