FINAL SURVEY	BY	DATE
SURVEYED		
PLOTTED		
DESIGNED		
AREAS		
CHECKED		
NOTE BOOK		
NO.		

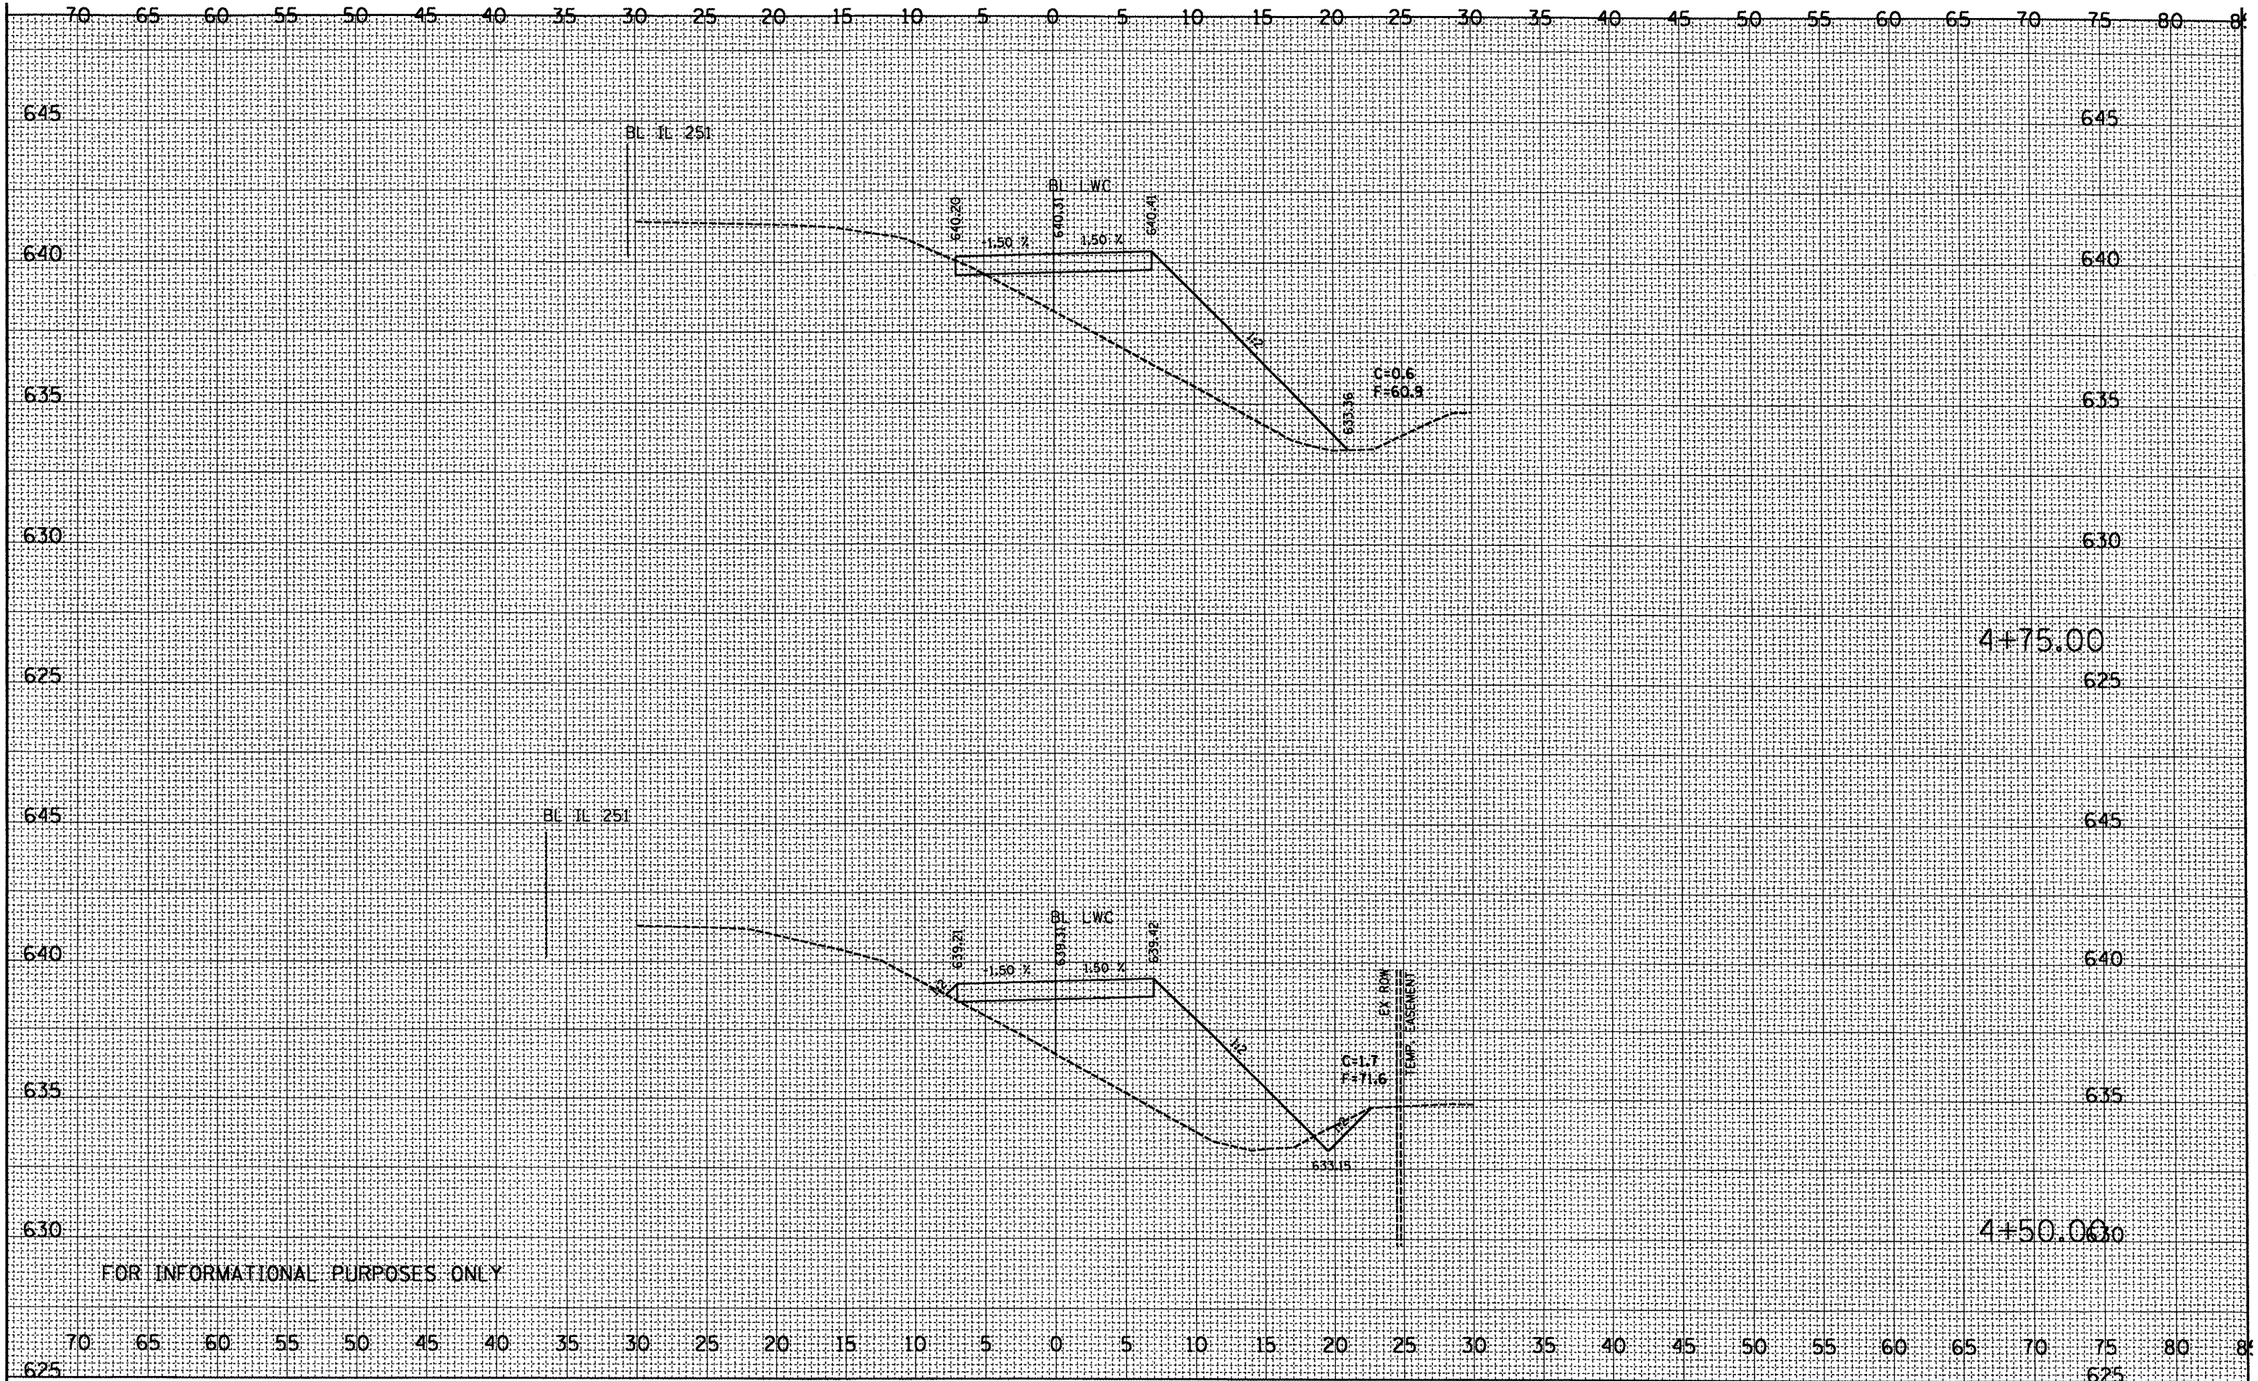

ORIGINAL SURVEY	BY	DATE
SURVEYED		
PLOTTED		
DESIGNED		
AREAS		
CHECKED		
NOTE BOOK		
NO.		

FILE NAME = c:\projects\il251sandy\kssr-0002.dgn	USER NAME = maushardoe	DESIGNED -	REVISED -
		DRAWN -	REVISED -
	PLOT SCALE = 10.0000 ' / IN.	CHECKED -	REVISED -
	PLOT DATE = 5/7/2008	DATE -	REVISED -

STATE OF ILLINOIS
DEPARTMENT OF TRANSPORTATION

SN 062-0002 LOW WATER CROSSING CROSS SECTIONS

SCALE: | SHEET NO. OF SHEETS | STA. TO STA.

F.A.S. RTE.	SECTION	COUNTY	TOTAL SHEETS	SHEET NO.
253	68(BR,BR-1)	MARSHALL	97	30
		CONTRACT NO. 68573		
FED. ROAD DIST. NO.	ILLINOIS	FED. AID PROJECT		