CONTRACT NO. 74107

FAP RTE	SECTION	COUNTY	TOTAL SHEETS	SHEET NO.
328	*	CLAY	109	57
STA. 960+00		TO STA. 964+50		
FED. ROAD DIST. NO.	ILLINOIS	FED. AID PROJECT		

* (8BR-3, 8BR-4) B-1

SCALE 20 0 20 40

SEC. 17, T2N, R7E, 3RD PM

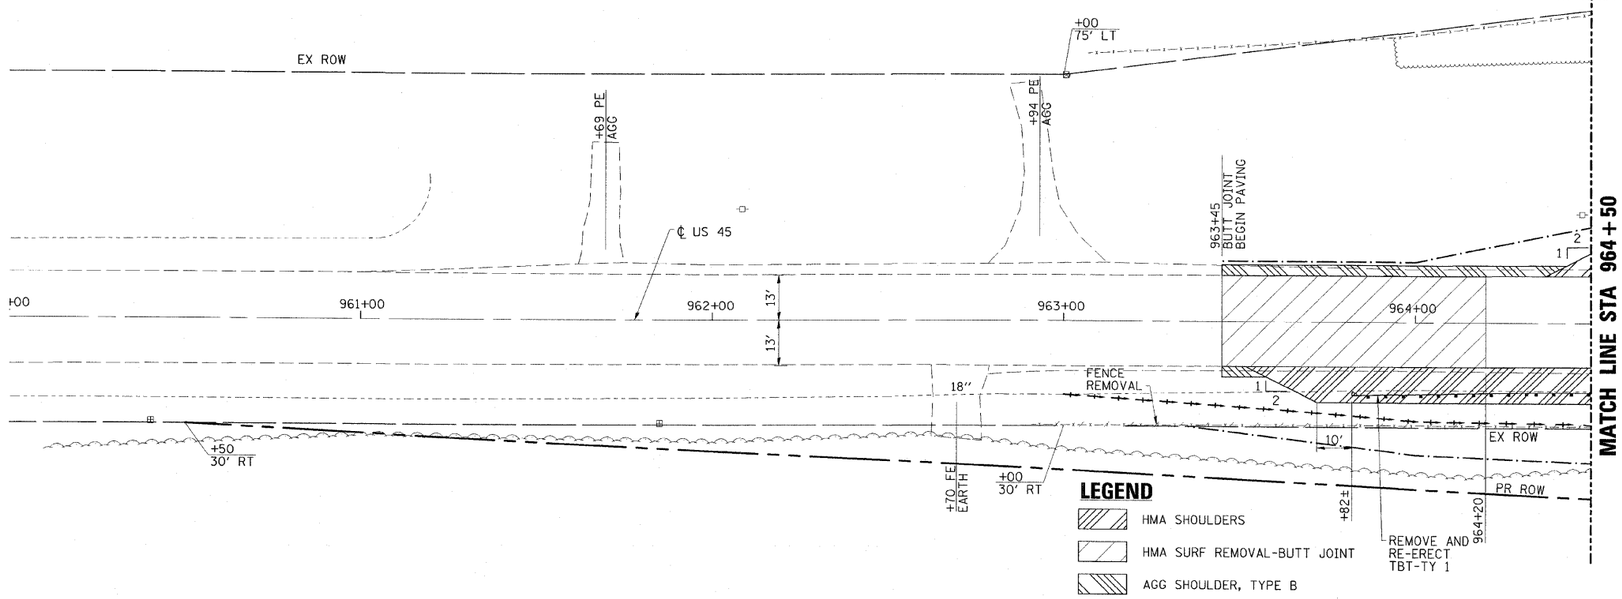

CENTERLINE TIE

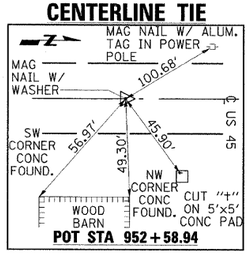

POT STA 952+58.94

BENCHMARK: BM 209 EL 429.86 (NAVD 88)

RAILROAD SPIKE IN POWER POLE NO. 217, STA 969+25, 29.7' LT

SEC. 16, T2N, R7E, 3RD PM

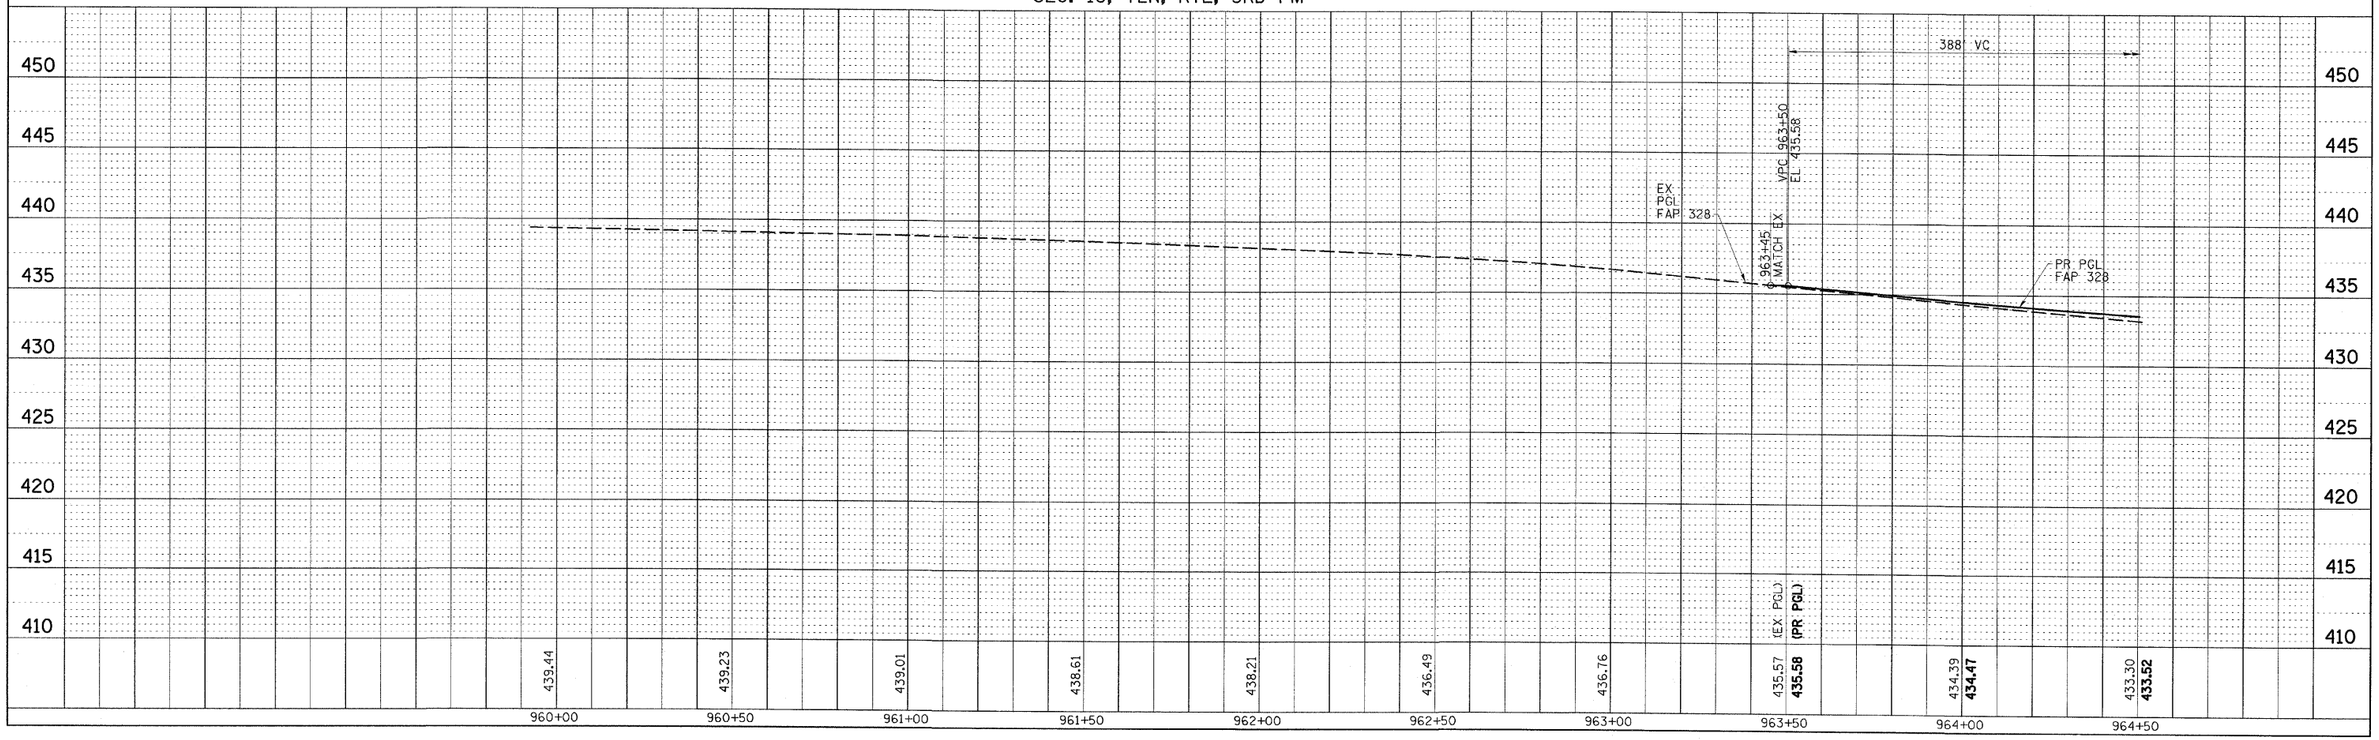

FAP RTE 328 (US 45) PLAN AND PROFILE

STA 960+00 TO STA 964+50