ESCA CONSULTANTS, INC.
CIVIL & STRUCTURAL ENGINEERS
SURVEYING & TESTING

CONTRACT NO. 74107

FAP RTE	SECTION	COUNTY	TOTAL SHEETS	SHEET NO.
328	(8BR-4)B-1	CLAY	109	100
STA.		TO STA.		
FED. ROAD DIST. NO.	ILLINOIS	FED. AID PROJECT		

STATE OF ILLINOIS
DEPARTMENT OF TRANSPORTATION

26	8BR-4	CLAY	21	16

SHEET NO. SHEETS

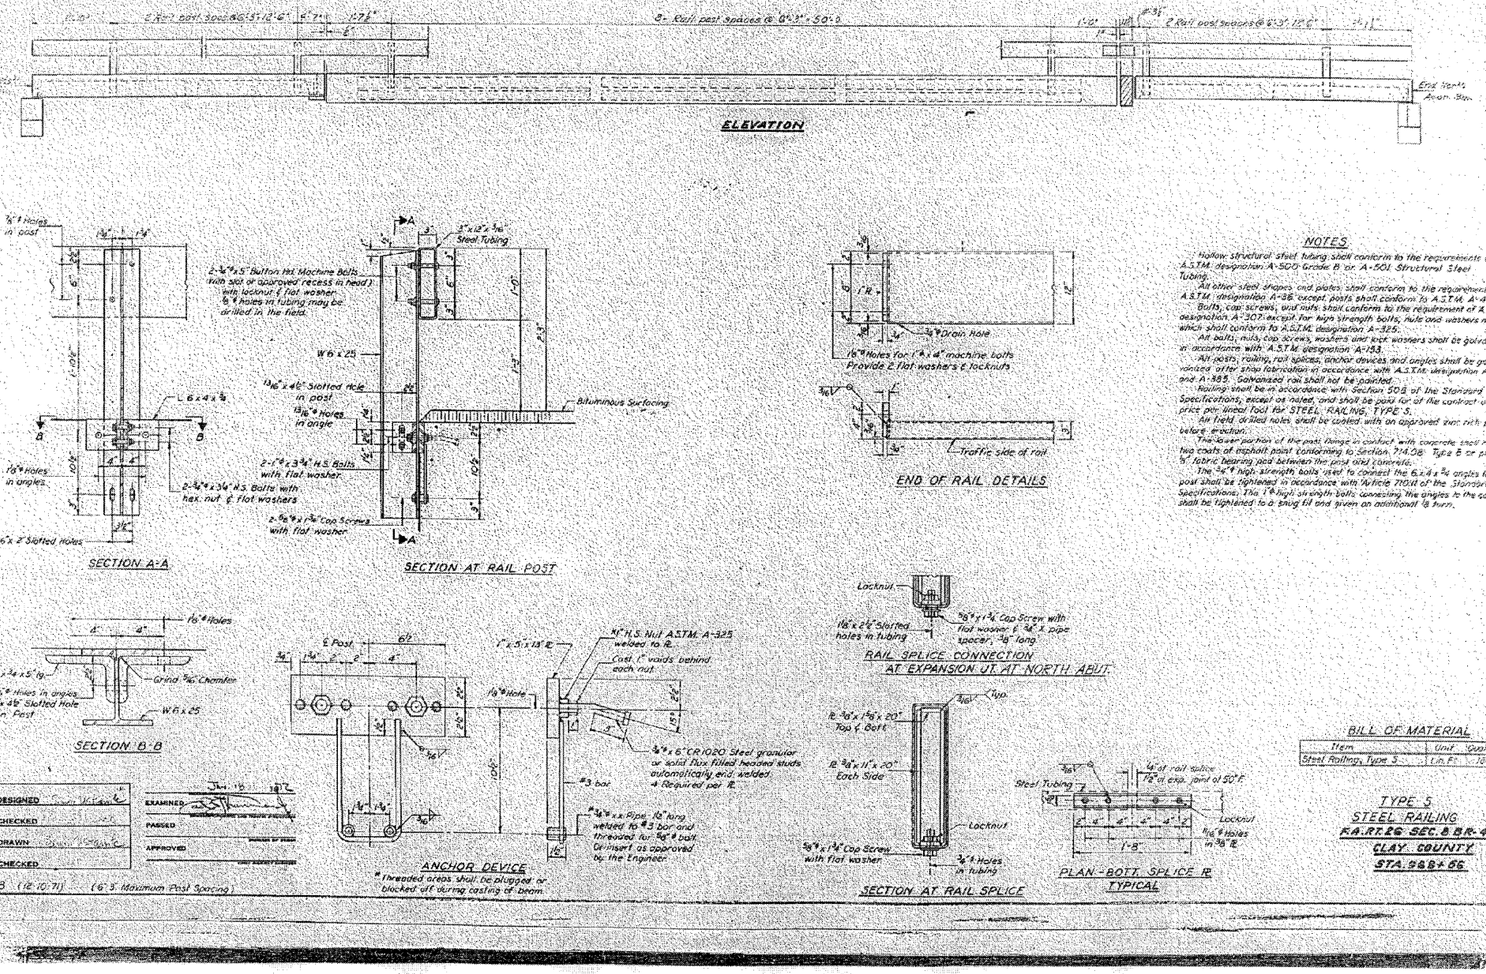

BILL OF MATERIAL

Item	Unit	Quantity
Steel Railing, Type S	Ln. Ft.	12

TYPE S
STEEL RAILING
FA.RTE 6 SEC. 8 BR-4
CLAY COUNTY
STA. 988+66

DESIGNED:	DAJ	04/08
DRAWN BY:	HAS	04/08
CHECKED BY:	MTD	05/08
APPROVED BY:	RDP	08/08

ESCA CONSULTANTS, INC.

FOR INFORMATION ONLY

EXISTING STRUCTURE PLANS
US 45 OVER SEMINARY CREEK
FAP ROUTE 328 - SECTION (8BR-4)B-1
CLAY COUNTY