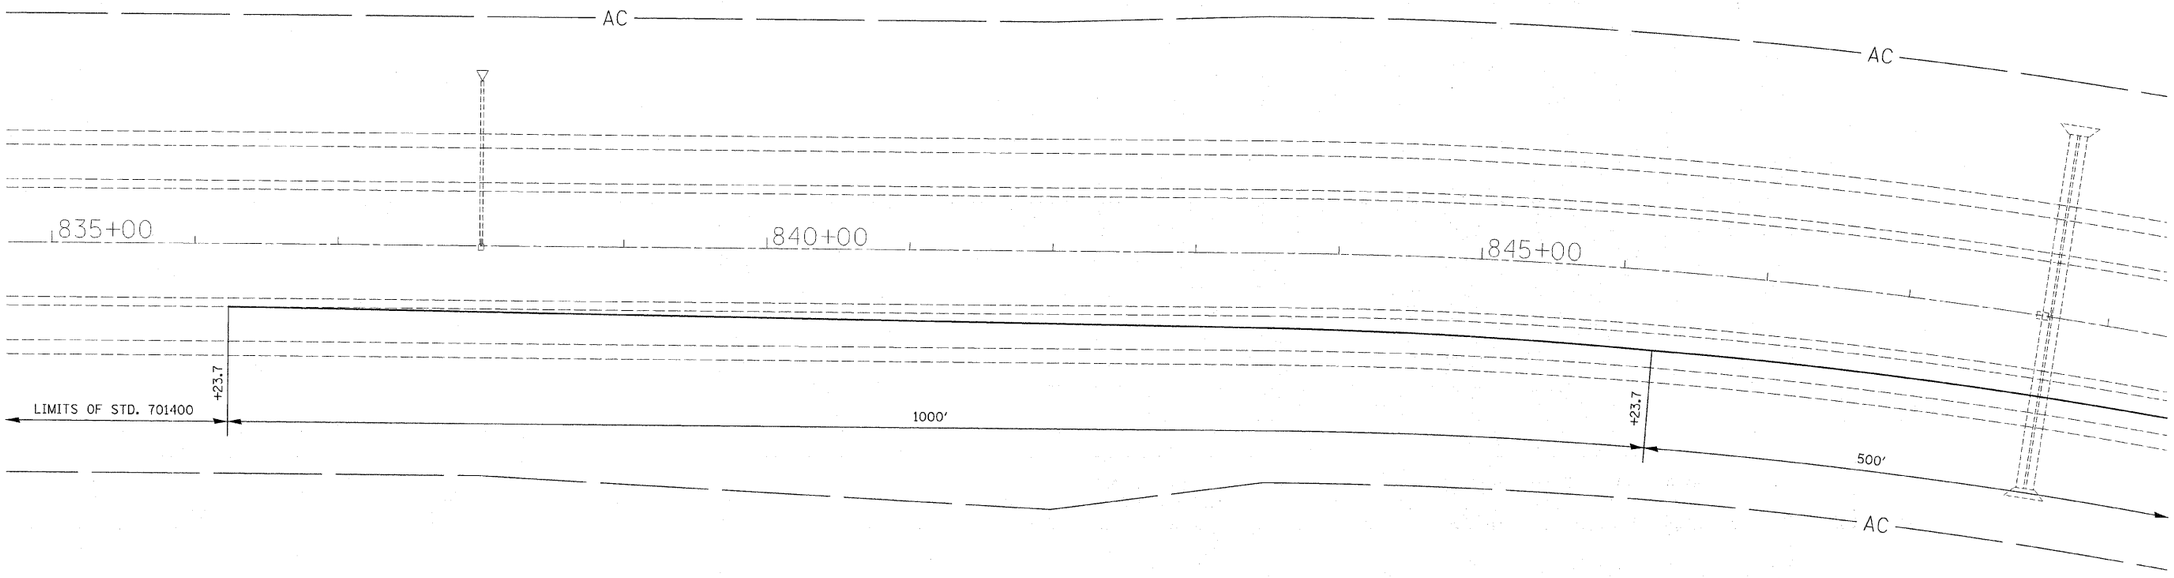

FILE NAME = c:\pw_work\PWIDOT\SWARTZRW\dms50694\stage2_74171.dgn	USER NAME = swartzrw	DESIGNED -	REVISED -	**STATE OF ILLINOIS DEPARTMENT OF TRANSPORTATION**	**STAGE II FOR TYPE IV, 10" PATCH**			F.A.I RTE.	SECTION	COUNTY	TOTAL SHEETS	SHEET NO.
	PLOT SCALE = 50.0000 ' / IN.	DRAWN -	REVISED -					72	(58,74)(66,67)RS-1	MACON	38	26
	PLOT DATE = 10/9/2008	CHECKED -	REVISED -							CONTRACT NO. 74171		
		DATE -	REVISED -		SCALE: 50	SHEET NO. 1 OF 3 SHEETS	STA. 835+00 TO STA. 849+00	FED. ROAD DIST. NO.	ILLINOIS	FED. AID PROJECT		