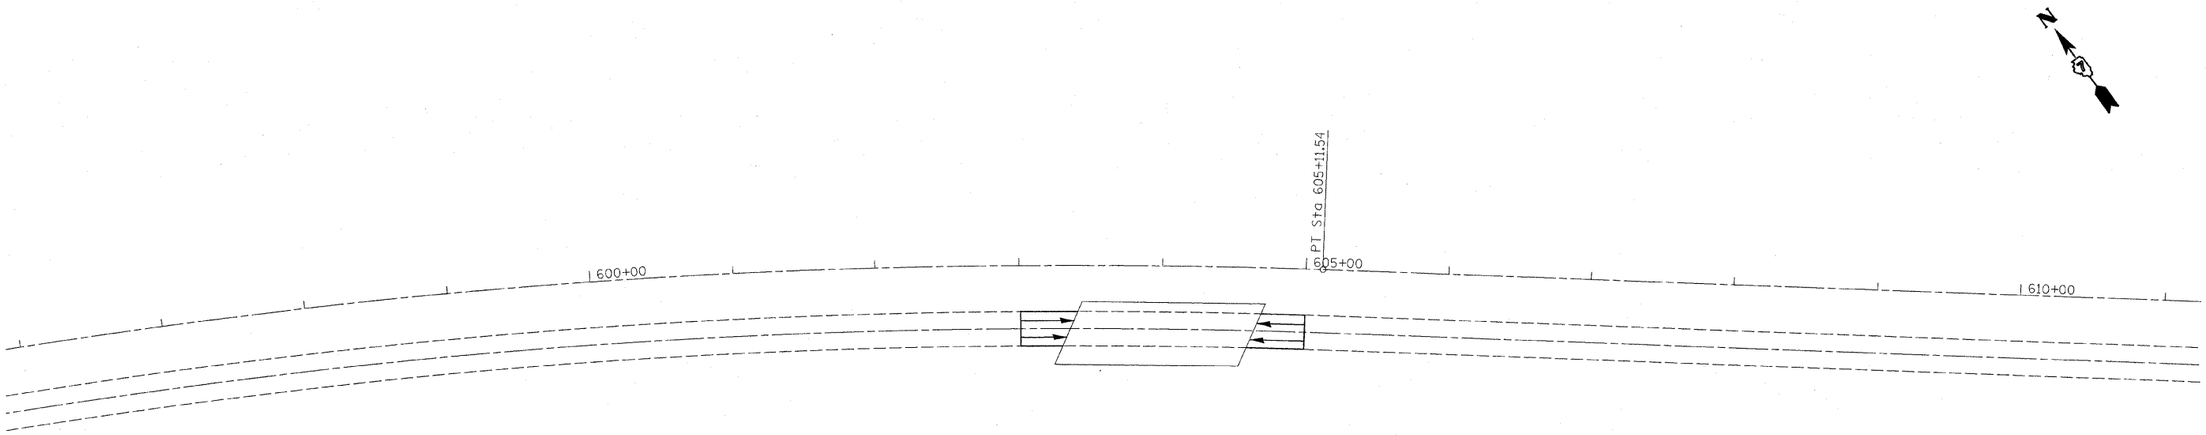

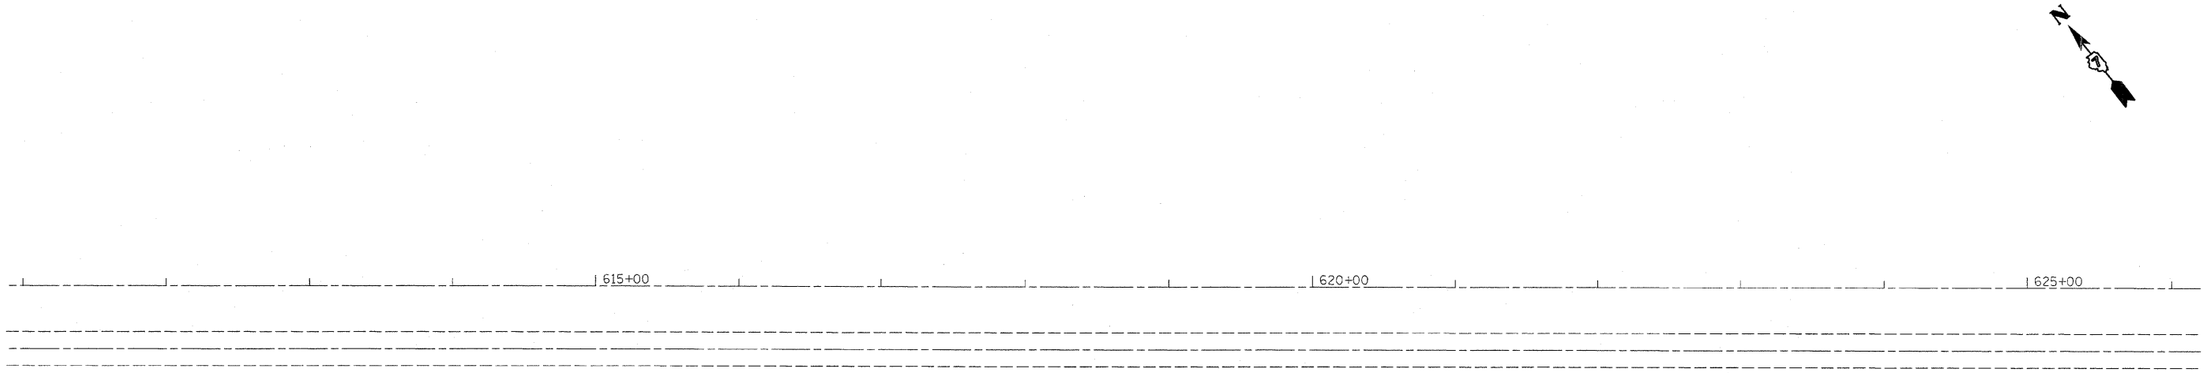

FILE NAME = c:\pw_work\pwidot\swartzrw\dms50697\d7730	USER NAME = swartzrw	DESIGNED -	REVISED -
8-sht-50plan.dgn		DRAWN -	REVISED -
	PLOT SCALE = 50.0000 ' / IN.	CHECKED -	REVISED -
	PLOT DATE = 12/14/2008	DATE -	REVISED -

STATE OF ILLINOIS
DEPARTMENT OF TRANSPORTATION

DOUBLE PLAN SHEET

SCALE: 50 | SHEET NO. 2 OF 10 SHEETS | STA. 596+00 | TO STA. 626+00

F.A.P RTE.	SECTION	COUNTY	TOTAL SHEETS	SHEET NO.
327	(51-23-1,51-24)RS-1	LAWRENCE	47	17
		CONTRACT NO. 74308		
FED. ROAD DIST. NO.	ILLINOIS	FED. AID PROJECT		