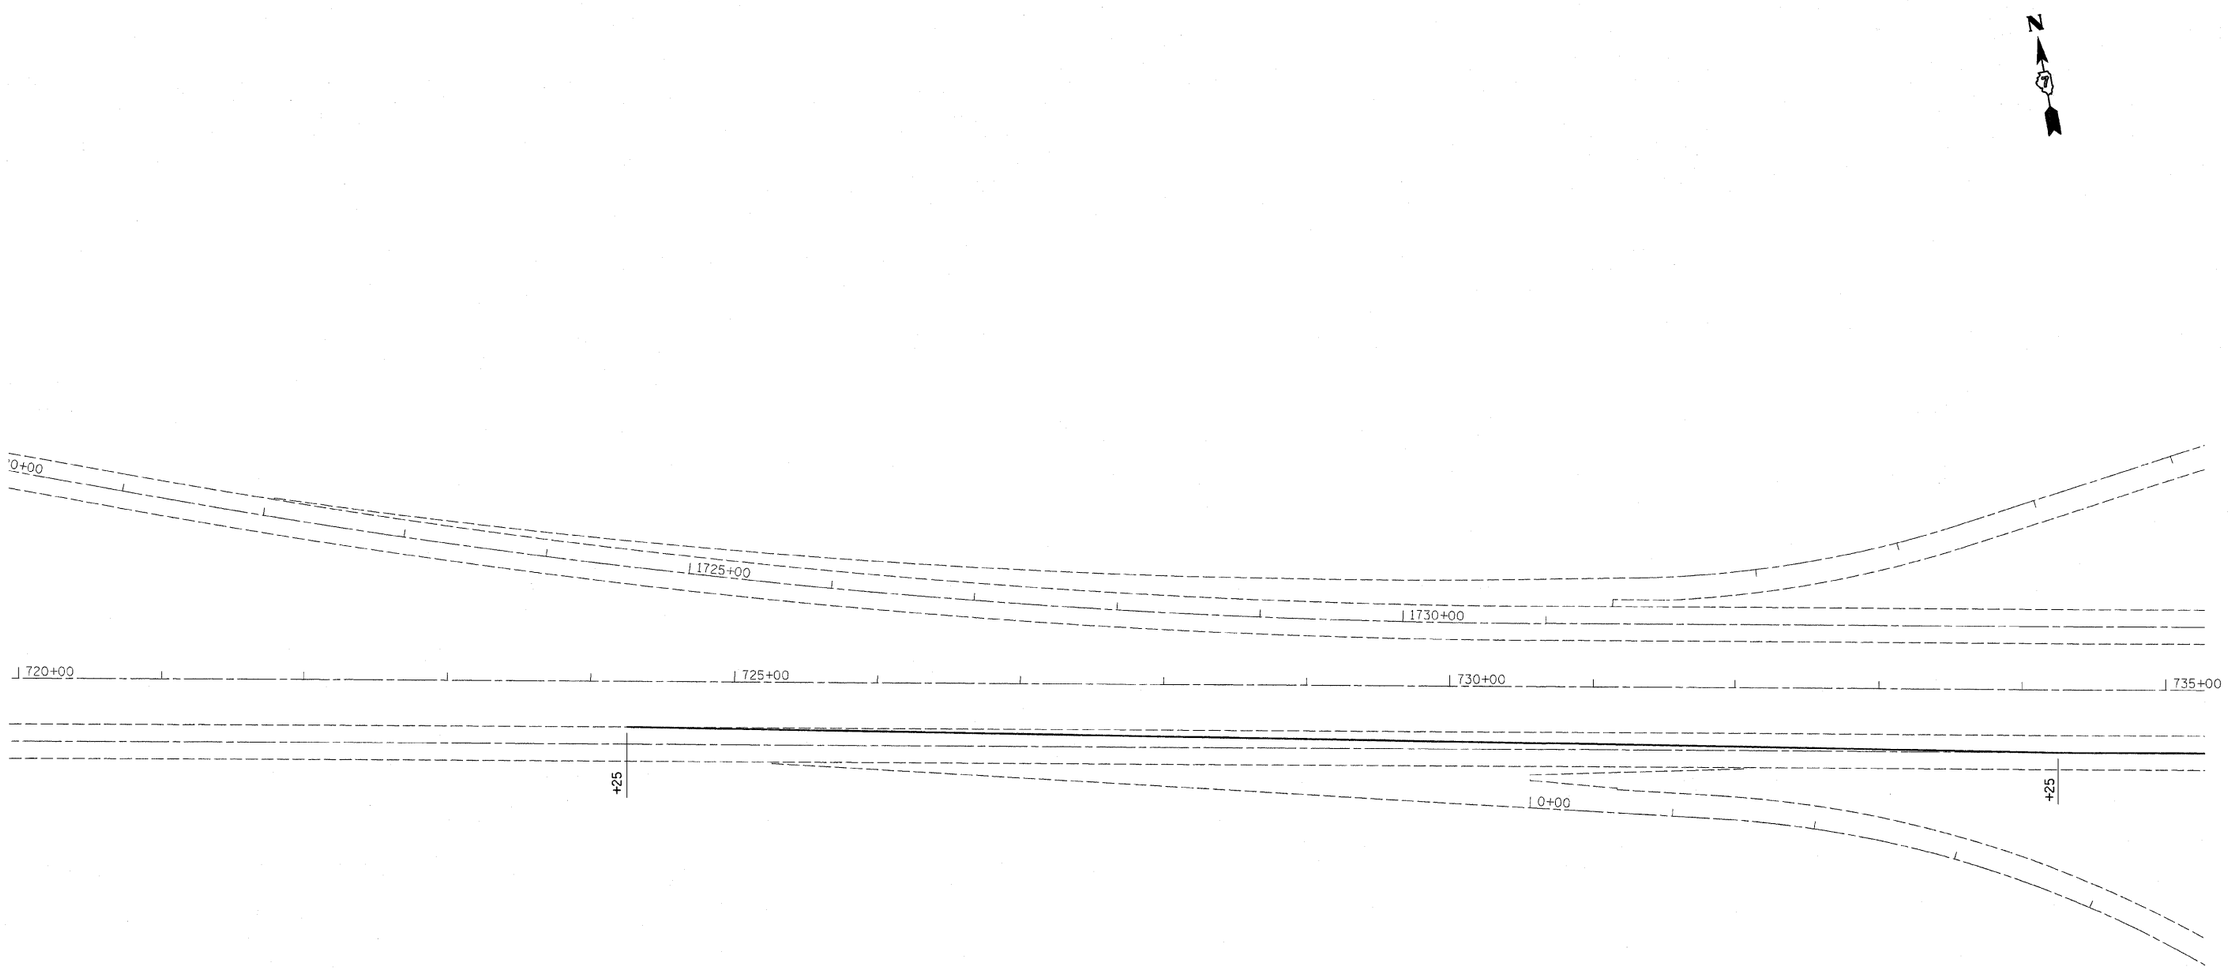

FILE NAME = c:\pw_work\pwidot\swartzrw\dms50697\d774308-sht-stage2.dgn	USER NAME = swartzrw	DESIGNED -	REVISED -	STATE OF ILLINOIS DEPARTMENT OF TRANSPORTATION	STAGE II TRAFFIC CONTROL			F.A.P RTE.	SECTION	COUNTY	TOTAL SHEETS / SHEET NO.
	PLOT SCALE = 50.0000 ' / IN.	DRAWN -	REVISED -					327	(51-23-1,51-24)RS-1	LAWRENCE	47 / 29
	PLOT DATE = 10/14/2008	CHECKED -	REVISED -							CONTRACT NO. 74308	
		DATE -	REVISED -		SCALE: 50	SHEET NO. 1 OF 3 SHEETS	STA. 720+00 TO STA. 735+00	FED. ROAD DIST. NO.	ILLINOIS	FED. AID PROJECT	