ROUTE NO.	SECTION	COUNTY	TOTAL SHEETS	SHEET NO.
CH 9	*	CASS	29	21

STA. 46+00.00 TO STA. 46+29

FED. ROAD DIST. NO. 7	ILLINOIS	PROJECT BRS-580(105)

*04-00068-00-BR

CONTRACT # 93474

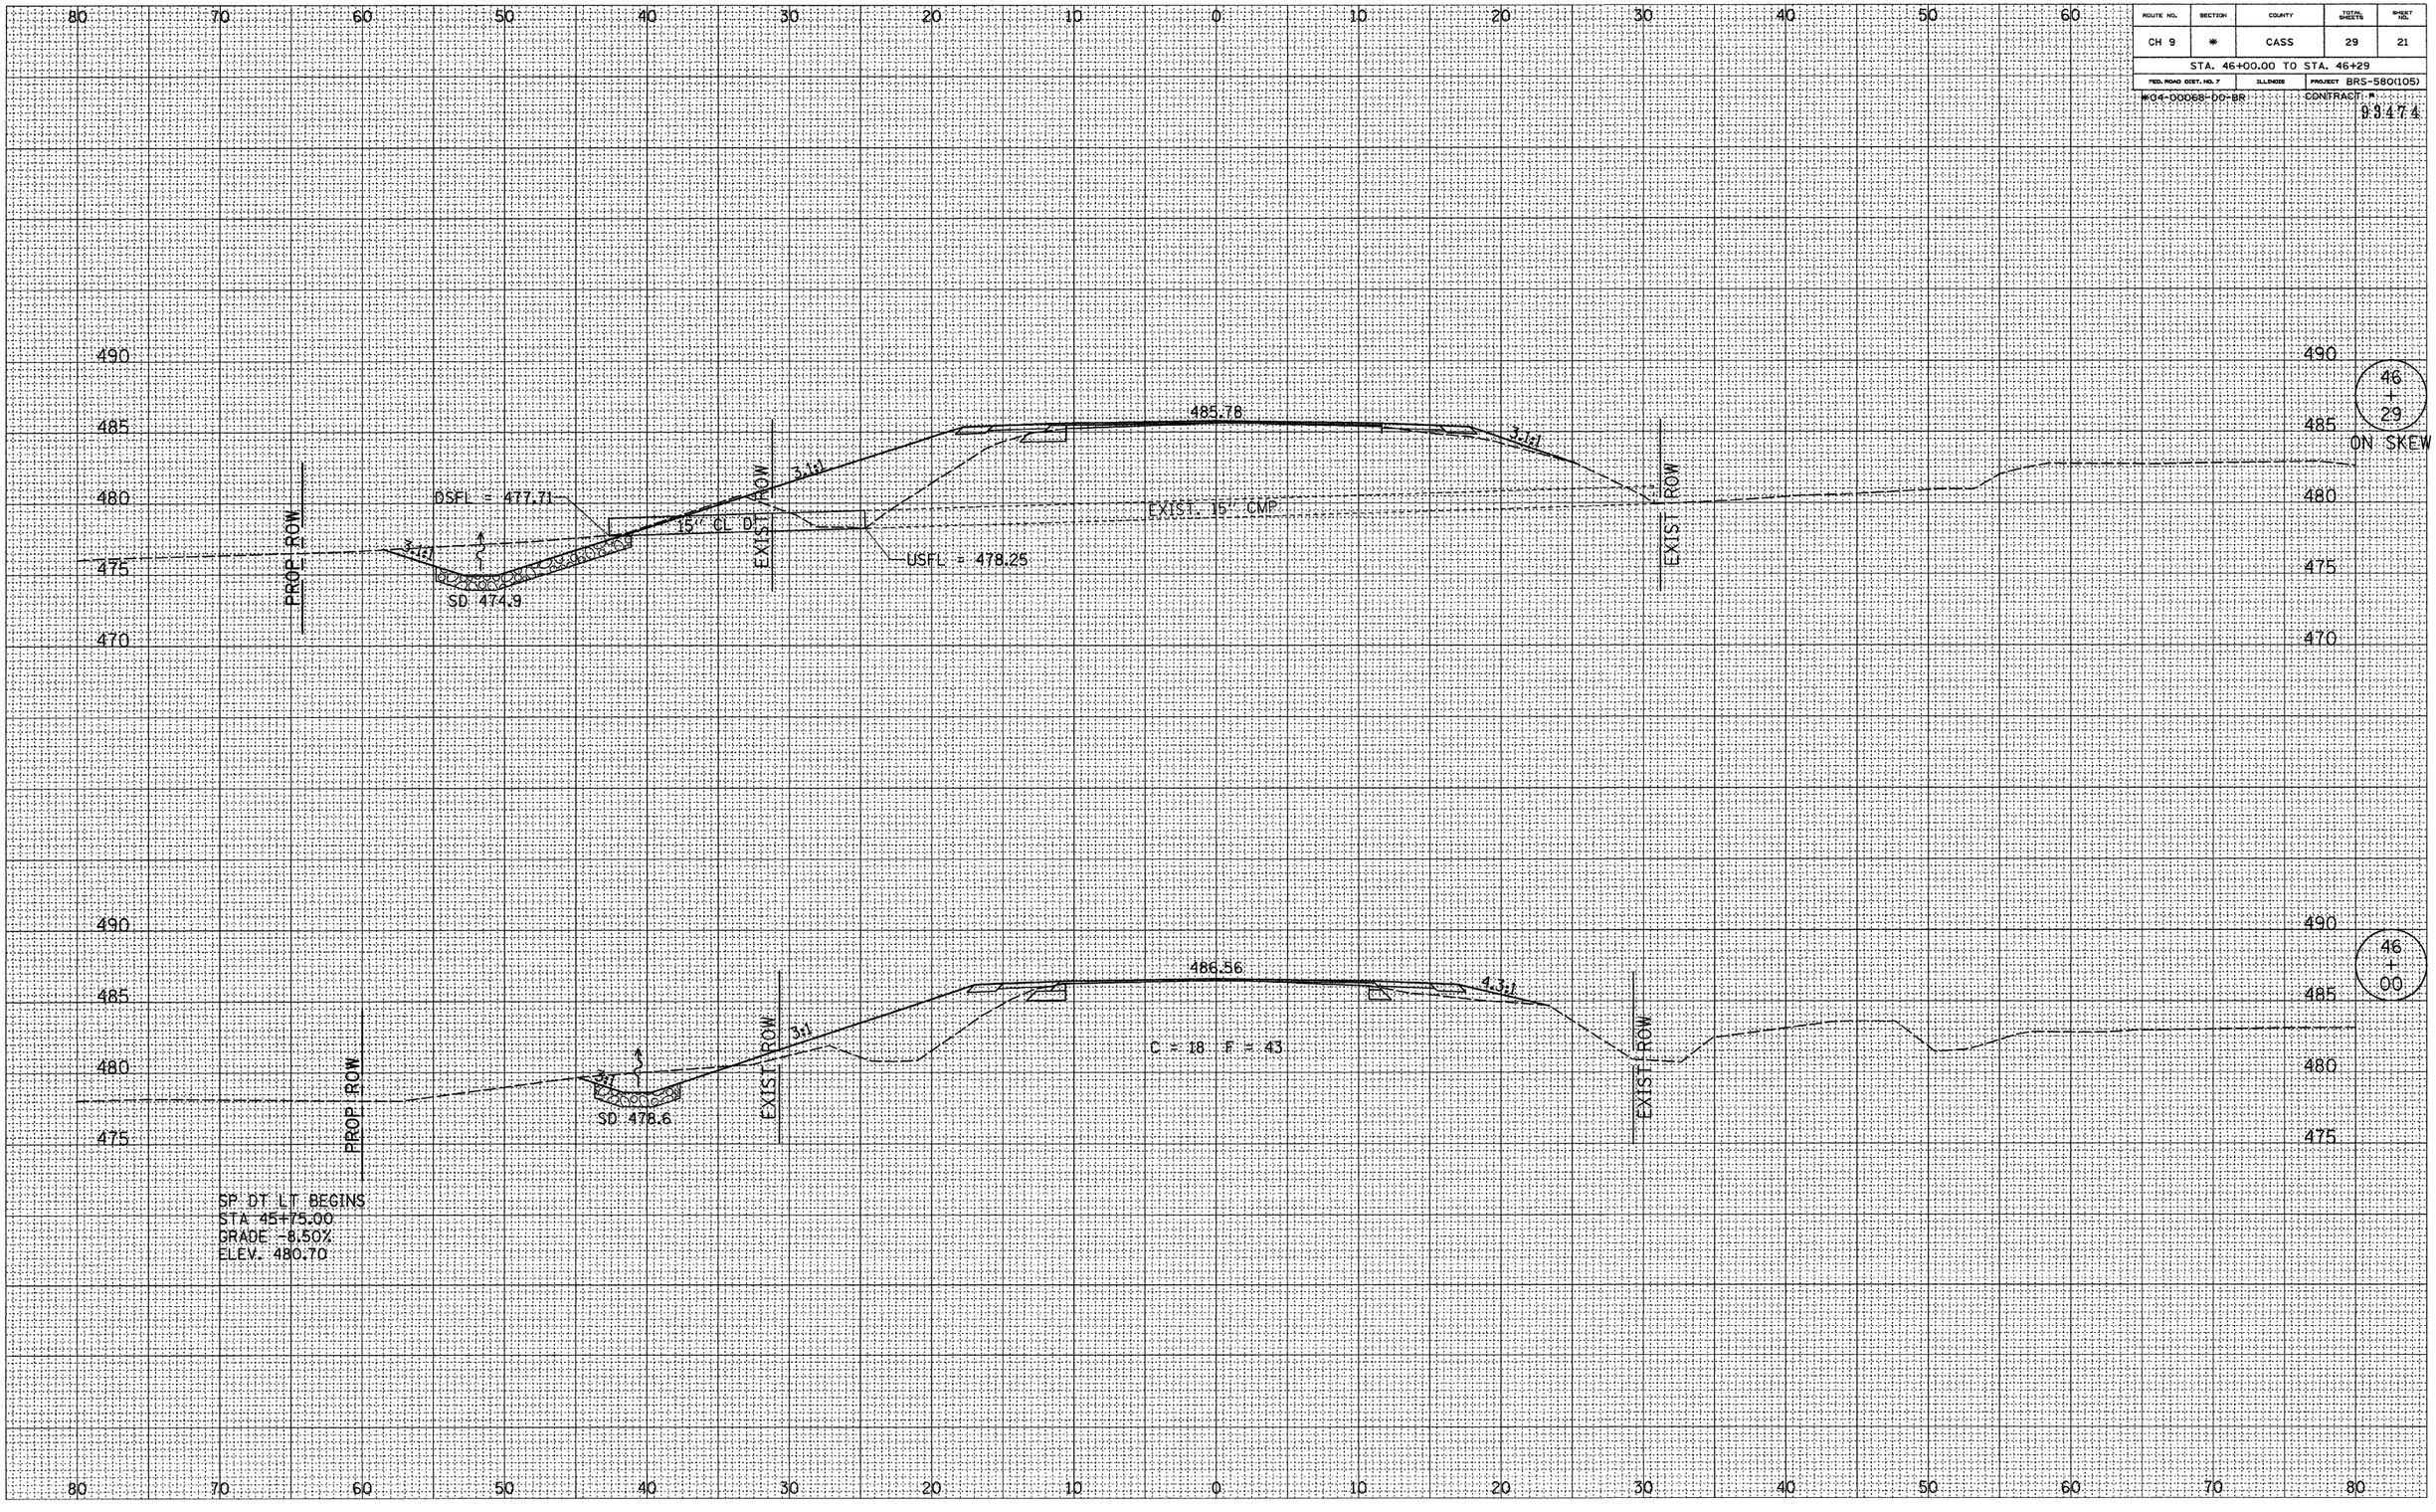

FINAL SURVEY | NOTE BOOK NO. | SURVEYED | PLOTTED | TEMPLATE | AREAS | AREAS CHECKED | BY | DATE

ORIGINAL SURVEY | NOTE BOOK NO. | SURVEYED | PLOTTED | TEMPLATE | AREAS | AREAS CHECKED | BY | DATE